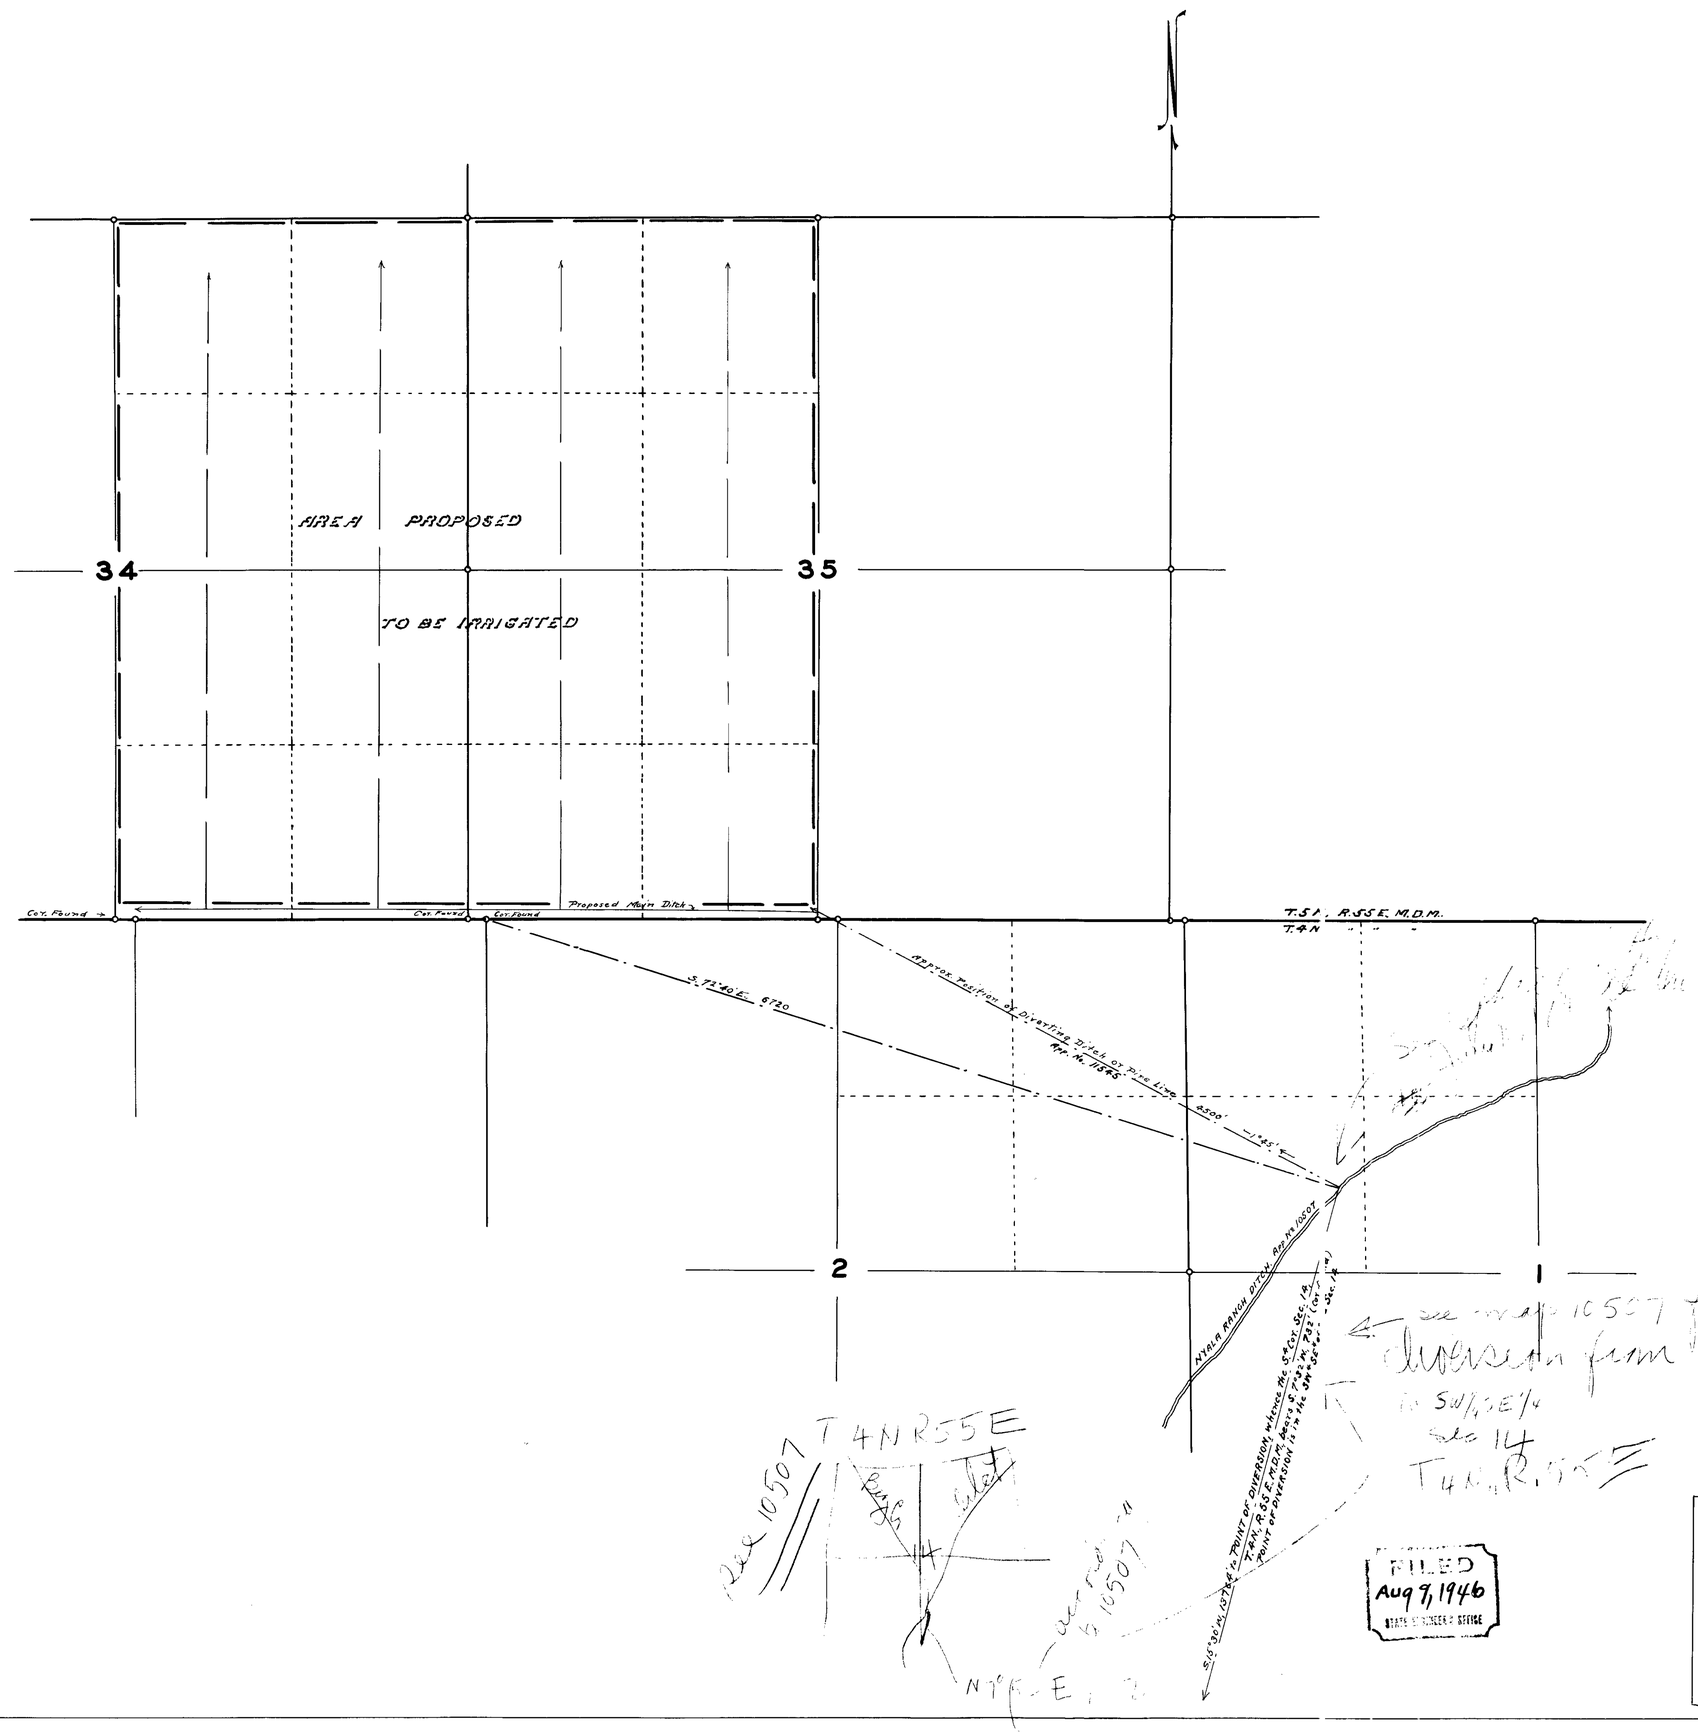

STATE OF NEVADA
COUNTY OF ESMERALDA } ss.

I, Ed. S. Giles, being first duly sworn, depose and say that this map consisting of one sheet has been correctly drawn to the designated scale from field notes of a survey made by me on the third day of April, 1946, and correctly represents the location and extent of the works used to divert water from BIG CREEK in Nye County by SHELDON LAMB for agricultural purposes: That the point of diversion, the location of the diverting conduit, the place and manner of use and the location and names of all other works and streams which will be crossed by or connected with the said works and the boundary of all lands, showing by 40 acre subdivisions the areas proposed to be irrigated are fully and correctly designated thereon.

Ed. S. Giles

STATE WATER RIGHT SURVEYOR.

Subscribed and sworn to before me
This 6th day of April, 1946.

Amy Robinson
Clerk of District Court.

MAP TO ACCOMPANY
APPLICATION TO APPROPRIATE WATER
FOR
STOCKWATERING
BY
SHELDON LAMB
FROM
BIG CREEK.

11545