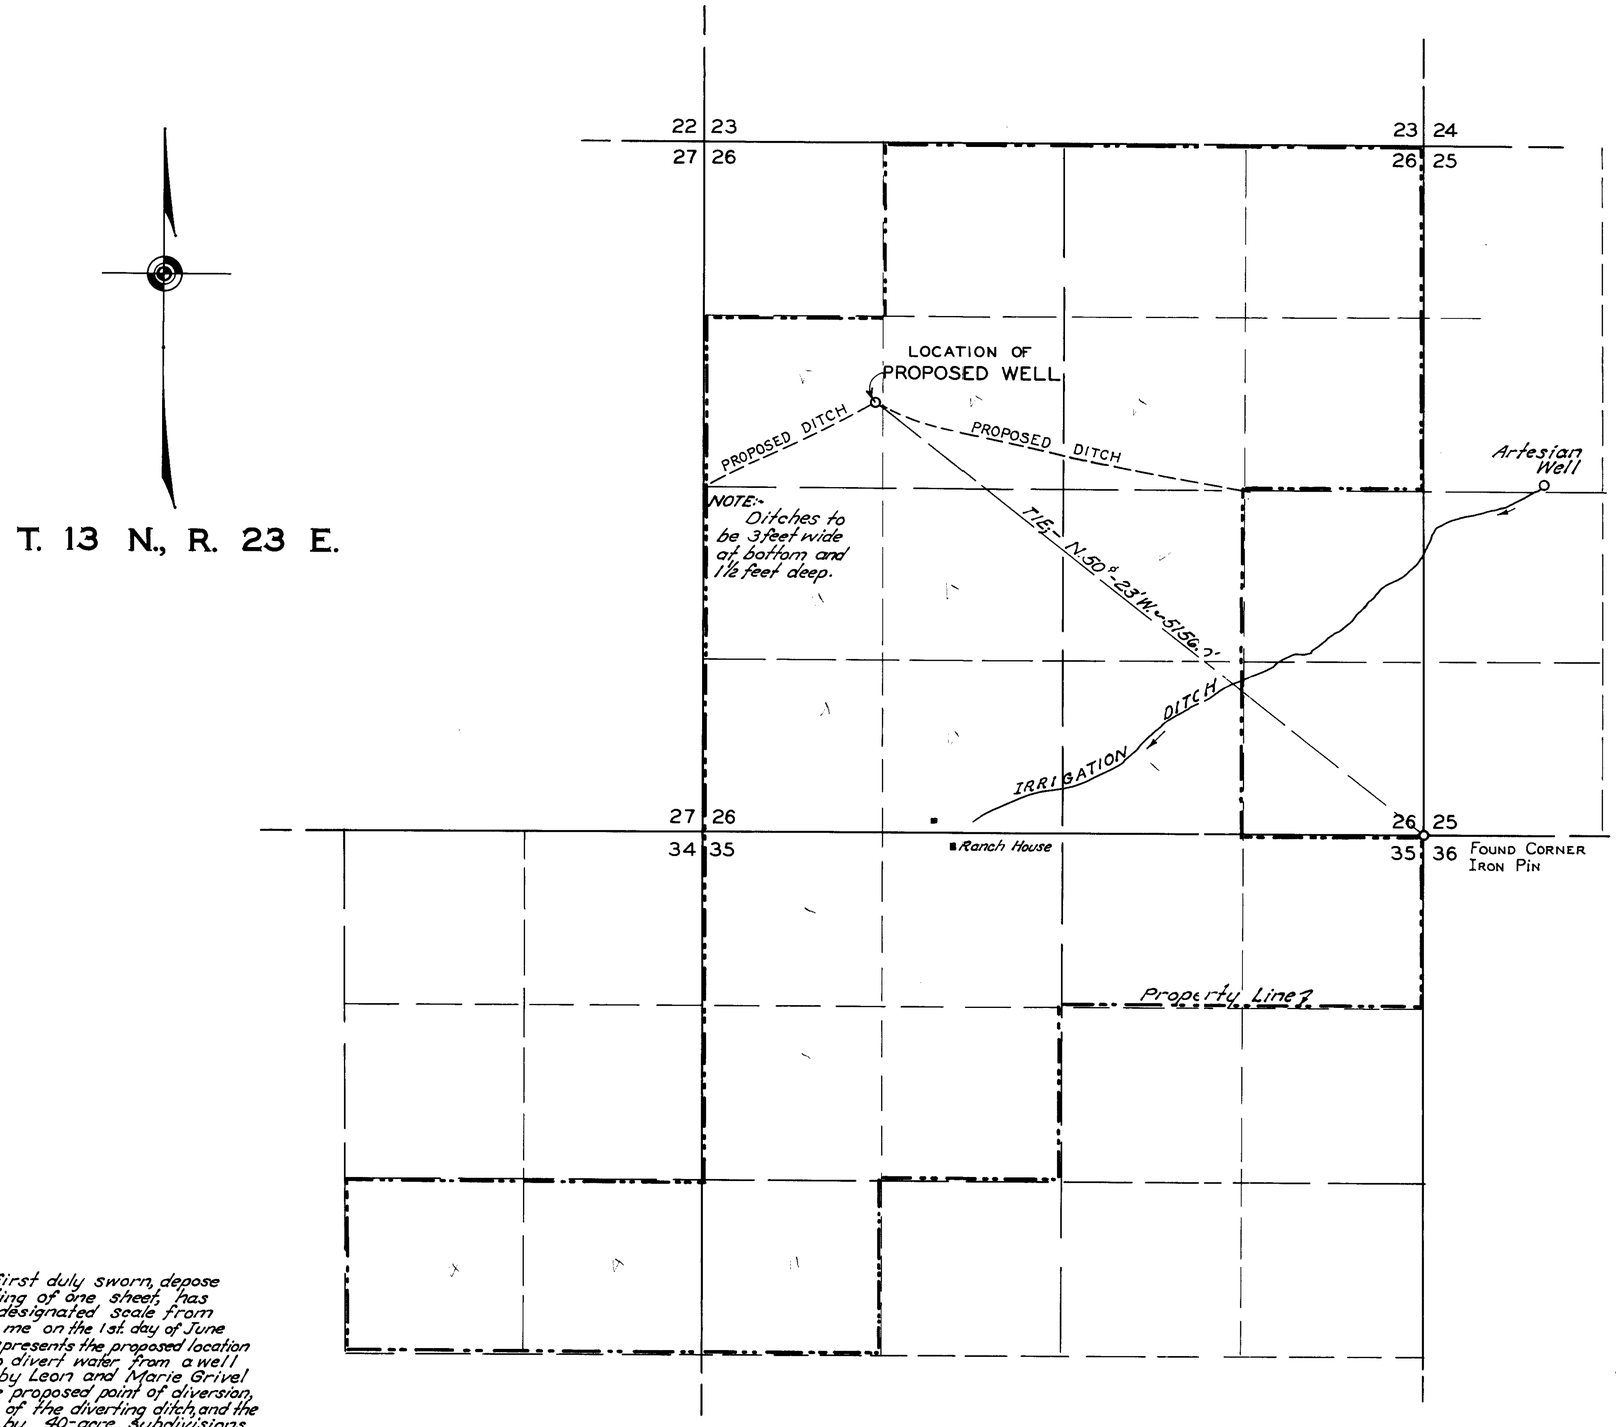

STATE OF NEVADA
COUNTY OF ORMSBY } SS

I. O. L. Hussman, being first duly sworn, depose and say that this map, consisting of one sheet, has been correctly drawn to the designated scale from field notes of a survey made by me on the 1st. day of June 1943; that it truly and correctly represents the proposed location and extent of the works used to divert water from a well at Artesia, in Lyon County, by Leon and Marie Grivel for irrigation purposes. That the proposed point of diversion, the approximate location and size of the diverting ditch, and the boundary of all lands, showing by 40-acre subdivisions the areas proposed to be irrigated, are fully and correctly designated thereon.

O. L. Hussman
State Water Right Engineer

Subscribed and sworn to before me this 24th day of July, 1946.

C. E. Ohiel
Notary Public in and for Ormsby County, Nevada.

My Commission Expires July 6, 1949

July 24, 1946

MAP
TO
ACCOMPANY APPLICATION
TO
APPROPRIATE WATER
FROM A
WELL
FOR
IRRIGATION
BY
LEON AND MARIE GRIVEL
OF
ARTESIA, LYON COUNTY.

Scale:- 1"=600'
July 1943
O. L. Hussman State Water Right Engineer

11564