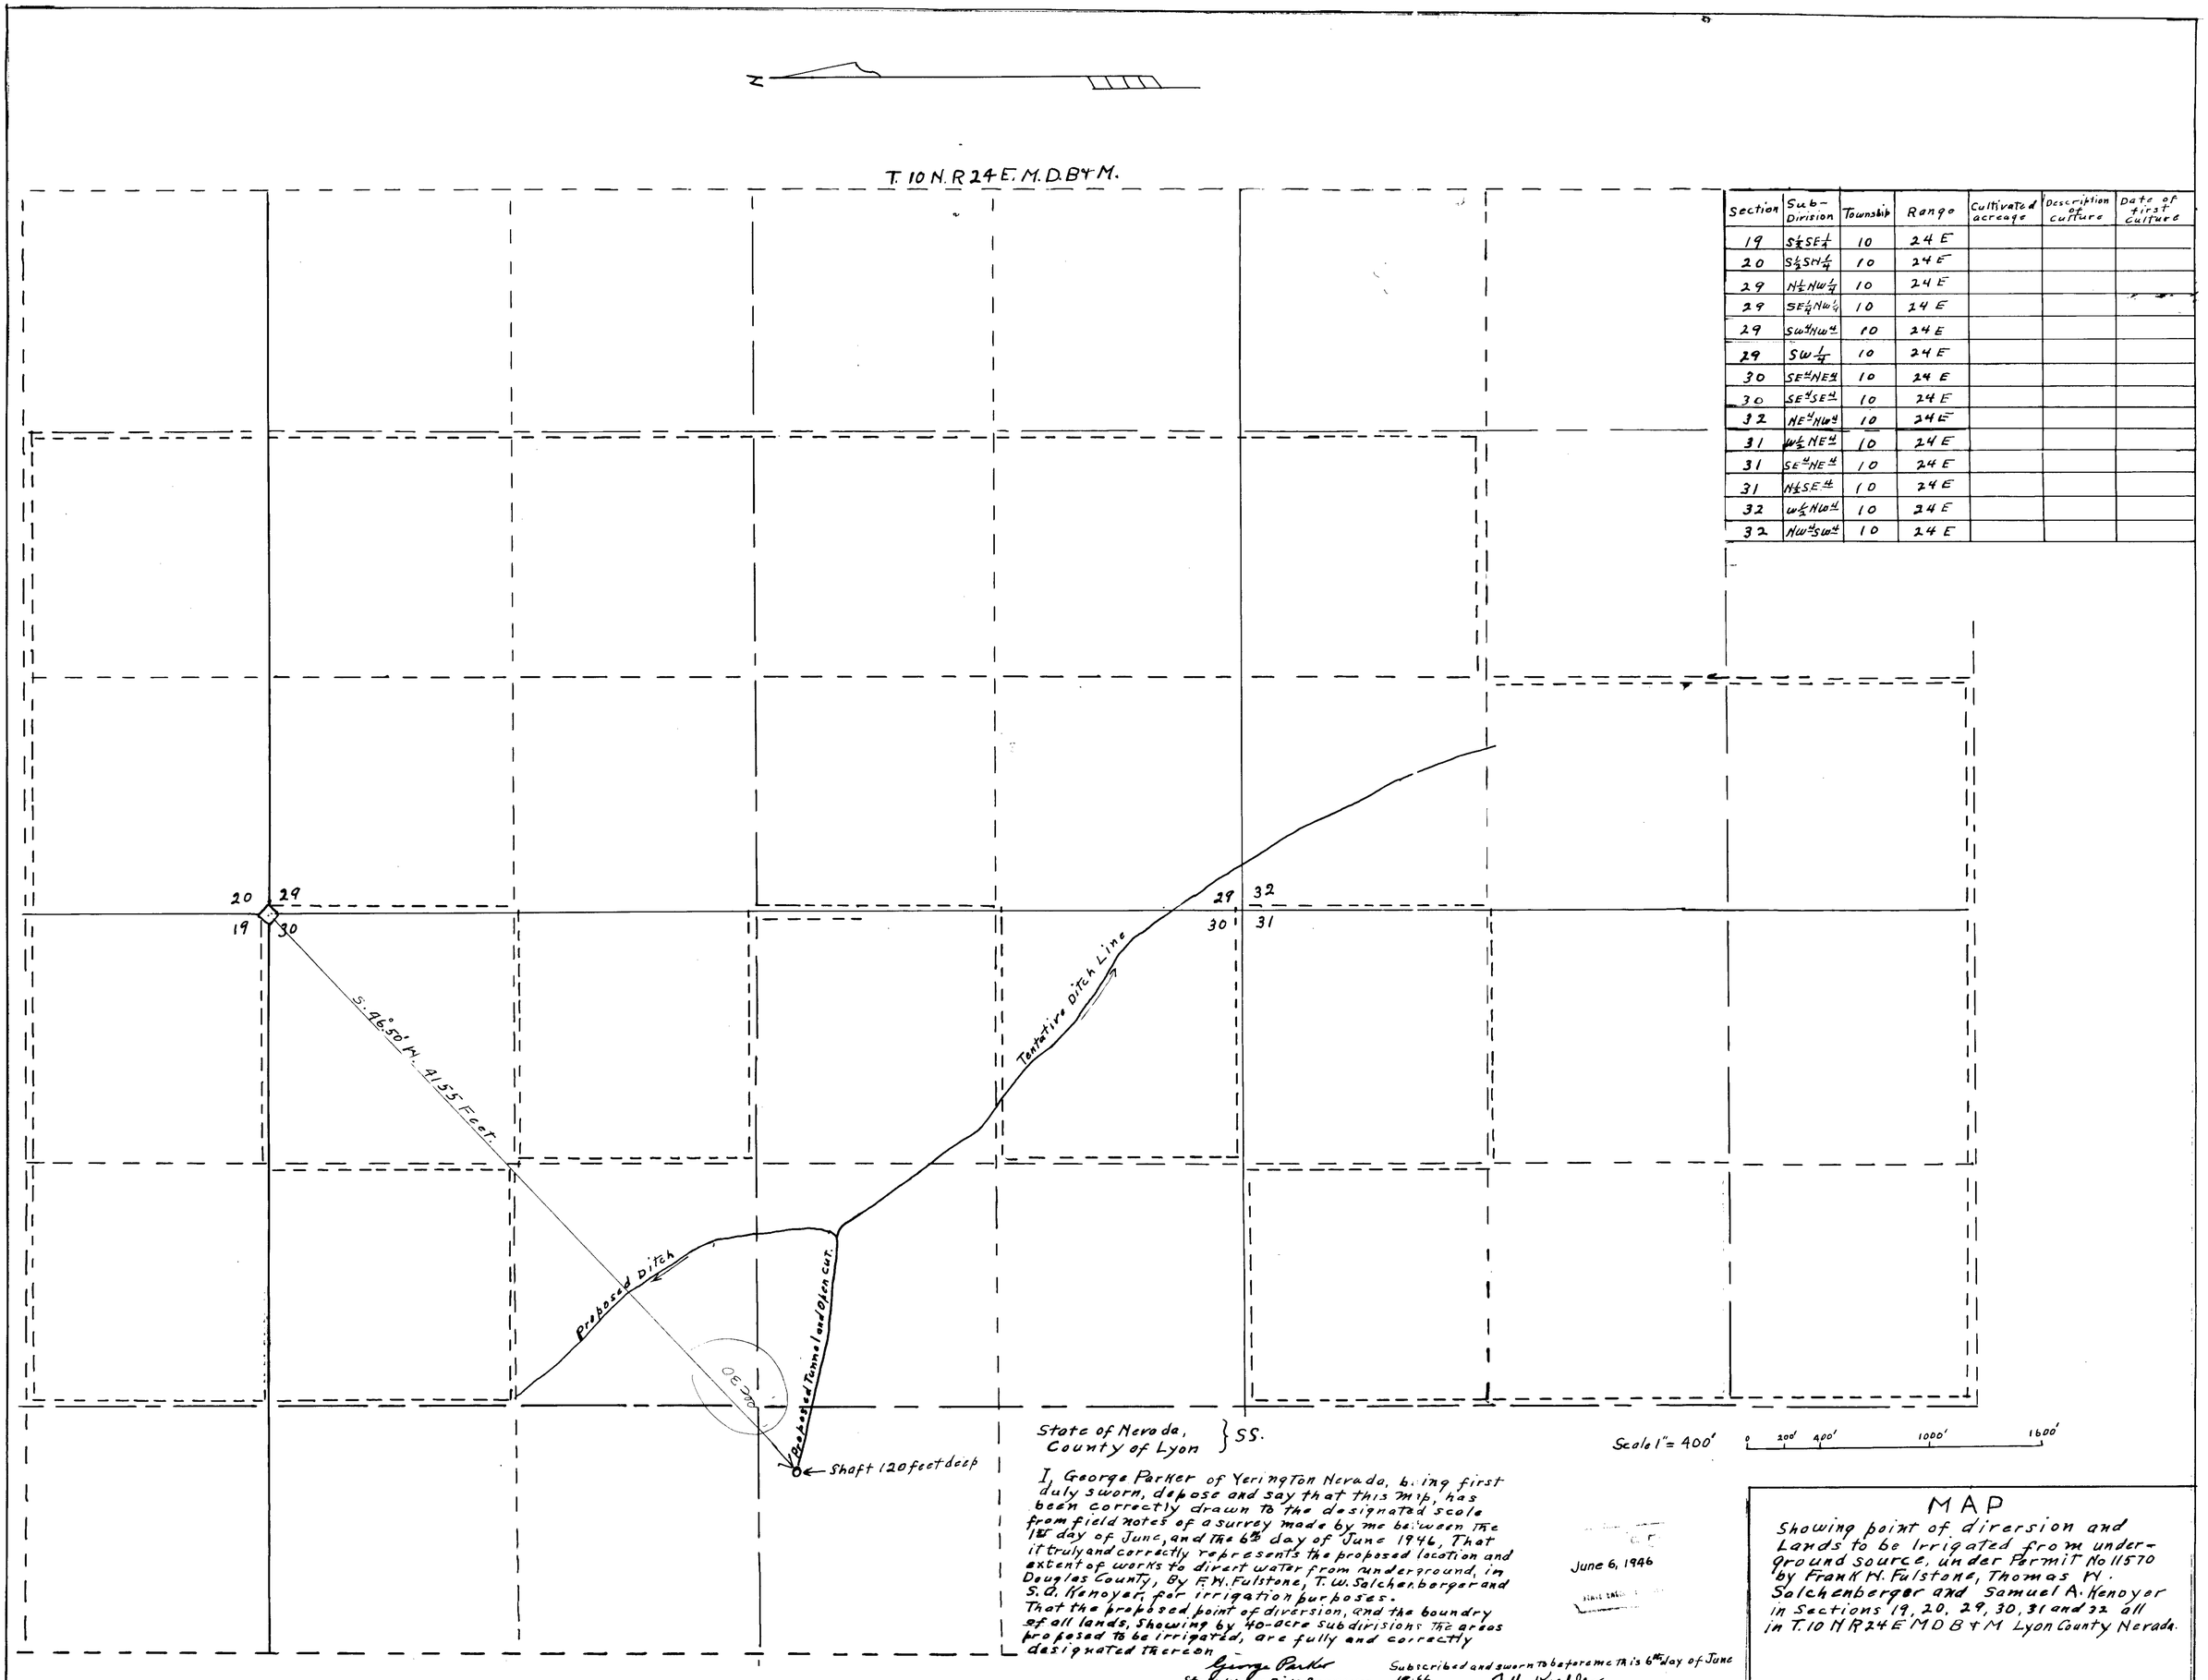

Section	Sub-Division	Township	Range	Cultivated acreage	Description of culture	Date of first culture
19	S½SE¼	10	24 E			
20	S½SW¼	10	24 E			
29	N½NW¼	10	24 E			
29	SE¼NW¼	10	24 E			
29	SW¼NW¼	10	24 E			
29	SW¼	10	24 E			
30	SE¼NE¼	10	24 E			
30	SE¼SE¼	10	24 E			
32	NE¼NW¼	10	24 E			
31	W½NE¼	10	24 E			
31	SE¼NE¼	10	24 E			
31	N½SE¼	10	24 E			
32	W½NW¼	10	24 E			
32	NW¼SW¼	10	24 E			

State of Nevada, County of Lyon } SS.

I, George Parker of Yerington Nevada, being first duly sworn, depose and say that this map, has been correctly drawn to the designated scale from field notes of a survey made by me between the 1st day of June, and the 6th day of June 1946, That it truly and correctly represents the proposed location and extent of works to divert water from underground, in Douglas County, By F.W. Fulstone, T.W. Salchenberger and S.A. Kenoyer, for irrigation purposes.
That the proposed point of diversion, and the boundry of all lands, showing by 40-acre subdivisions The areas proposed to be irrigated, are fully and correctly designated thereon.

George Parker
State Water Right Surveyor.

Subscribed and sworn to before me this 6th day of June 1946
F.H. Roeller
Notary Public in and for Lyon County Nevada.
My commission expires Jan 15, 1948

June 6, 1946

MAP

Showing point of diversion and Lands to be Irrigated from underground source, under Permit No 11570 by Frank W. Fulstone, Thomas W. Salchenberger and Samuel A. Kenoyer in Sections 19, 20, 29, 30, 31 and 32 all in T. 10 N R 24 E M D B & M Lyon County Nevada.

11570