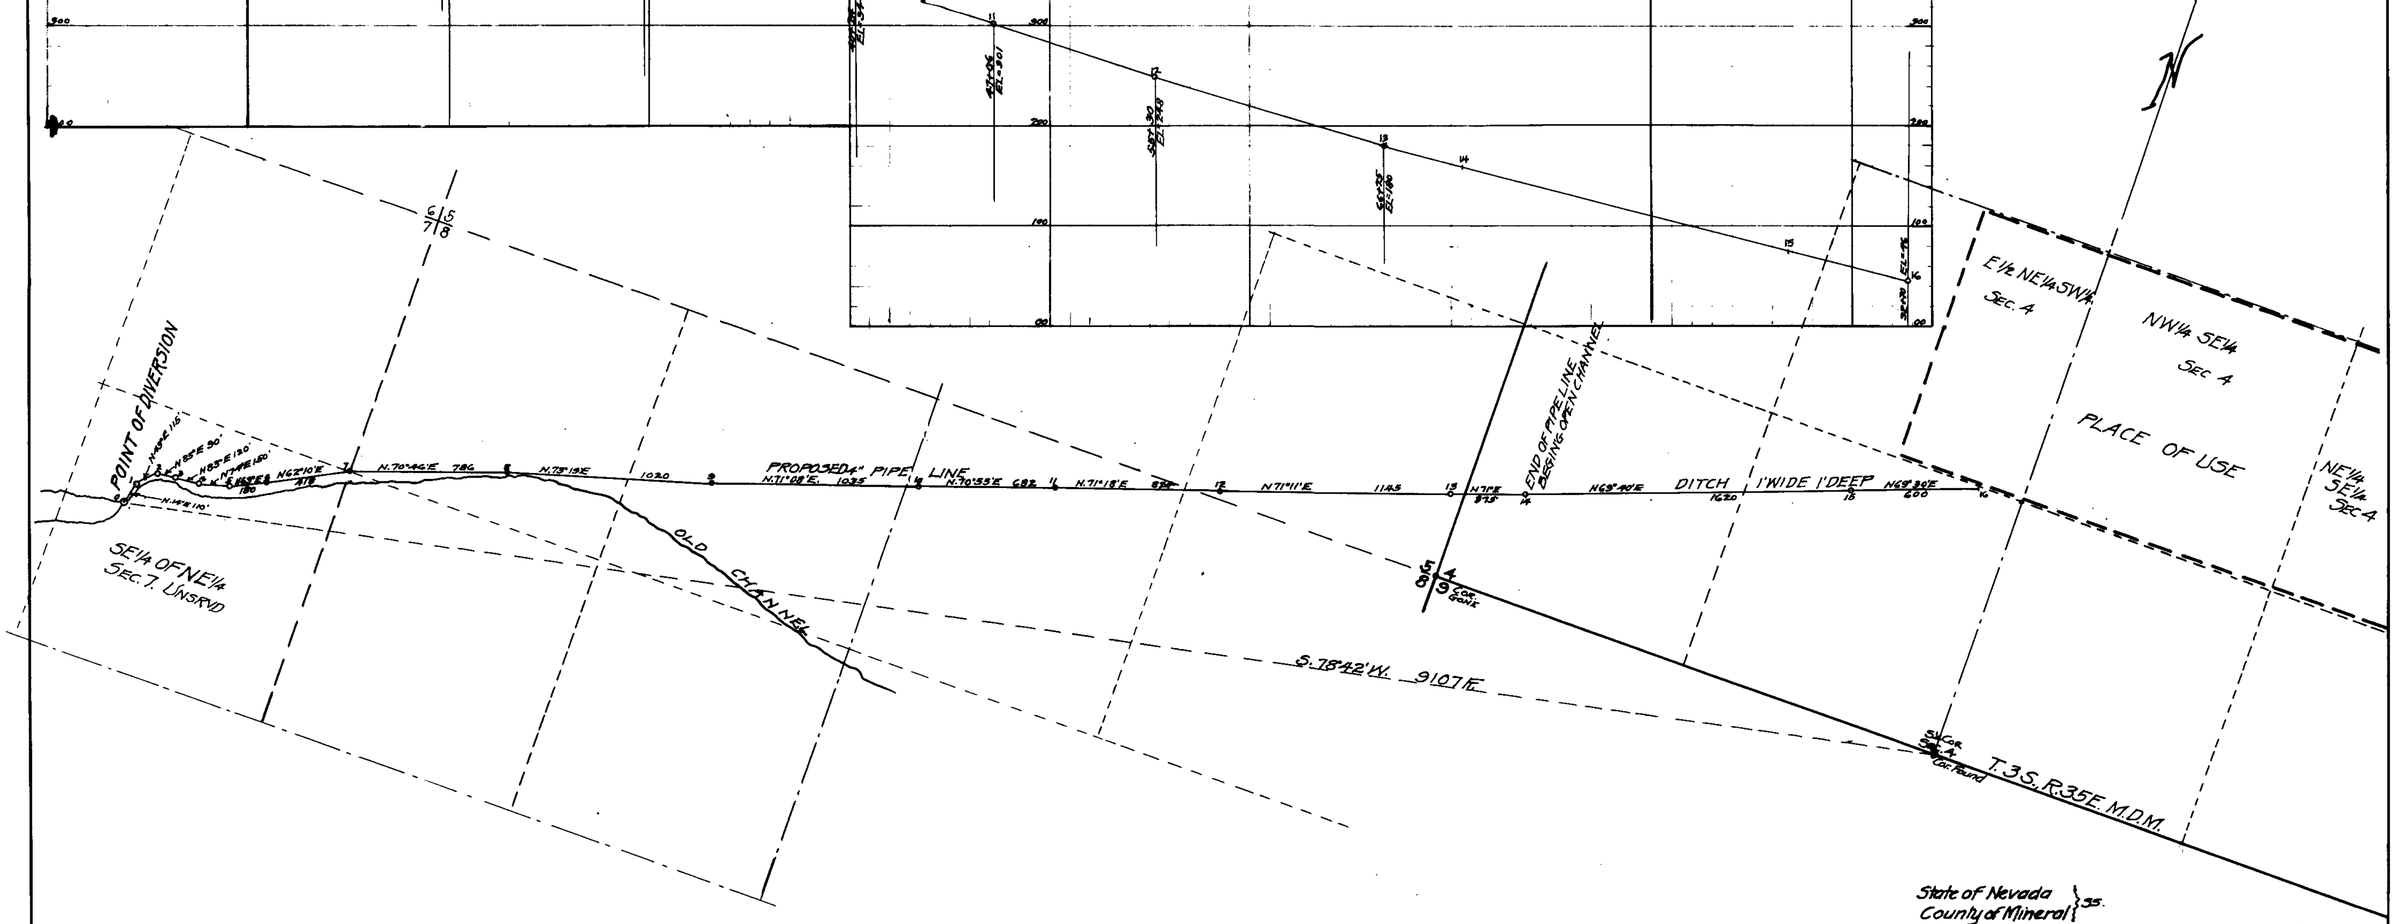

State of Nevada
County of Mineral } ss.

I, L.B. Spencer, being first duly sworn, depose and say, that this map has been correctly drawn to the designated scale from the field notes of a survey made by me June 6th 1946, that it truly and correctly represents the proposed location and extent of works used to divert water from Bauser Spring in Esmeralda County by Sigurd Folwick. That the Point of Diversion the location and size of pipe line and ditch and all other works are fully and correctly shown.

L.B. Spencer
State Water Right Surveyor

Subscribed and sworn to before me this 3rd day of June 1946

L.B. Courlier
Notary Public in and for Mineral County Nevada.

SCALE-IN FEET
0 200 400 600 800 1000 1200 1400 1600 1800 2000

MAP

TO ACCOMPANY APPLICATION TO APPROPIATE WATER FOR IRRIGATION PURPOSES BY SIGURD FOLWICK FROM BAUSER SPRING IN ESMERALDA COUNTY, NEV.

SCALE 1" = 400 ft.

Surveyed June 6, 1946
By L.B. SPENCER
STATE WATER RIGHT SURVEYOR

FILED
July 3, 1946
STATE ENGINEER'S OFFICE

70450 Box 11574

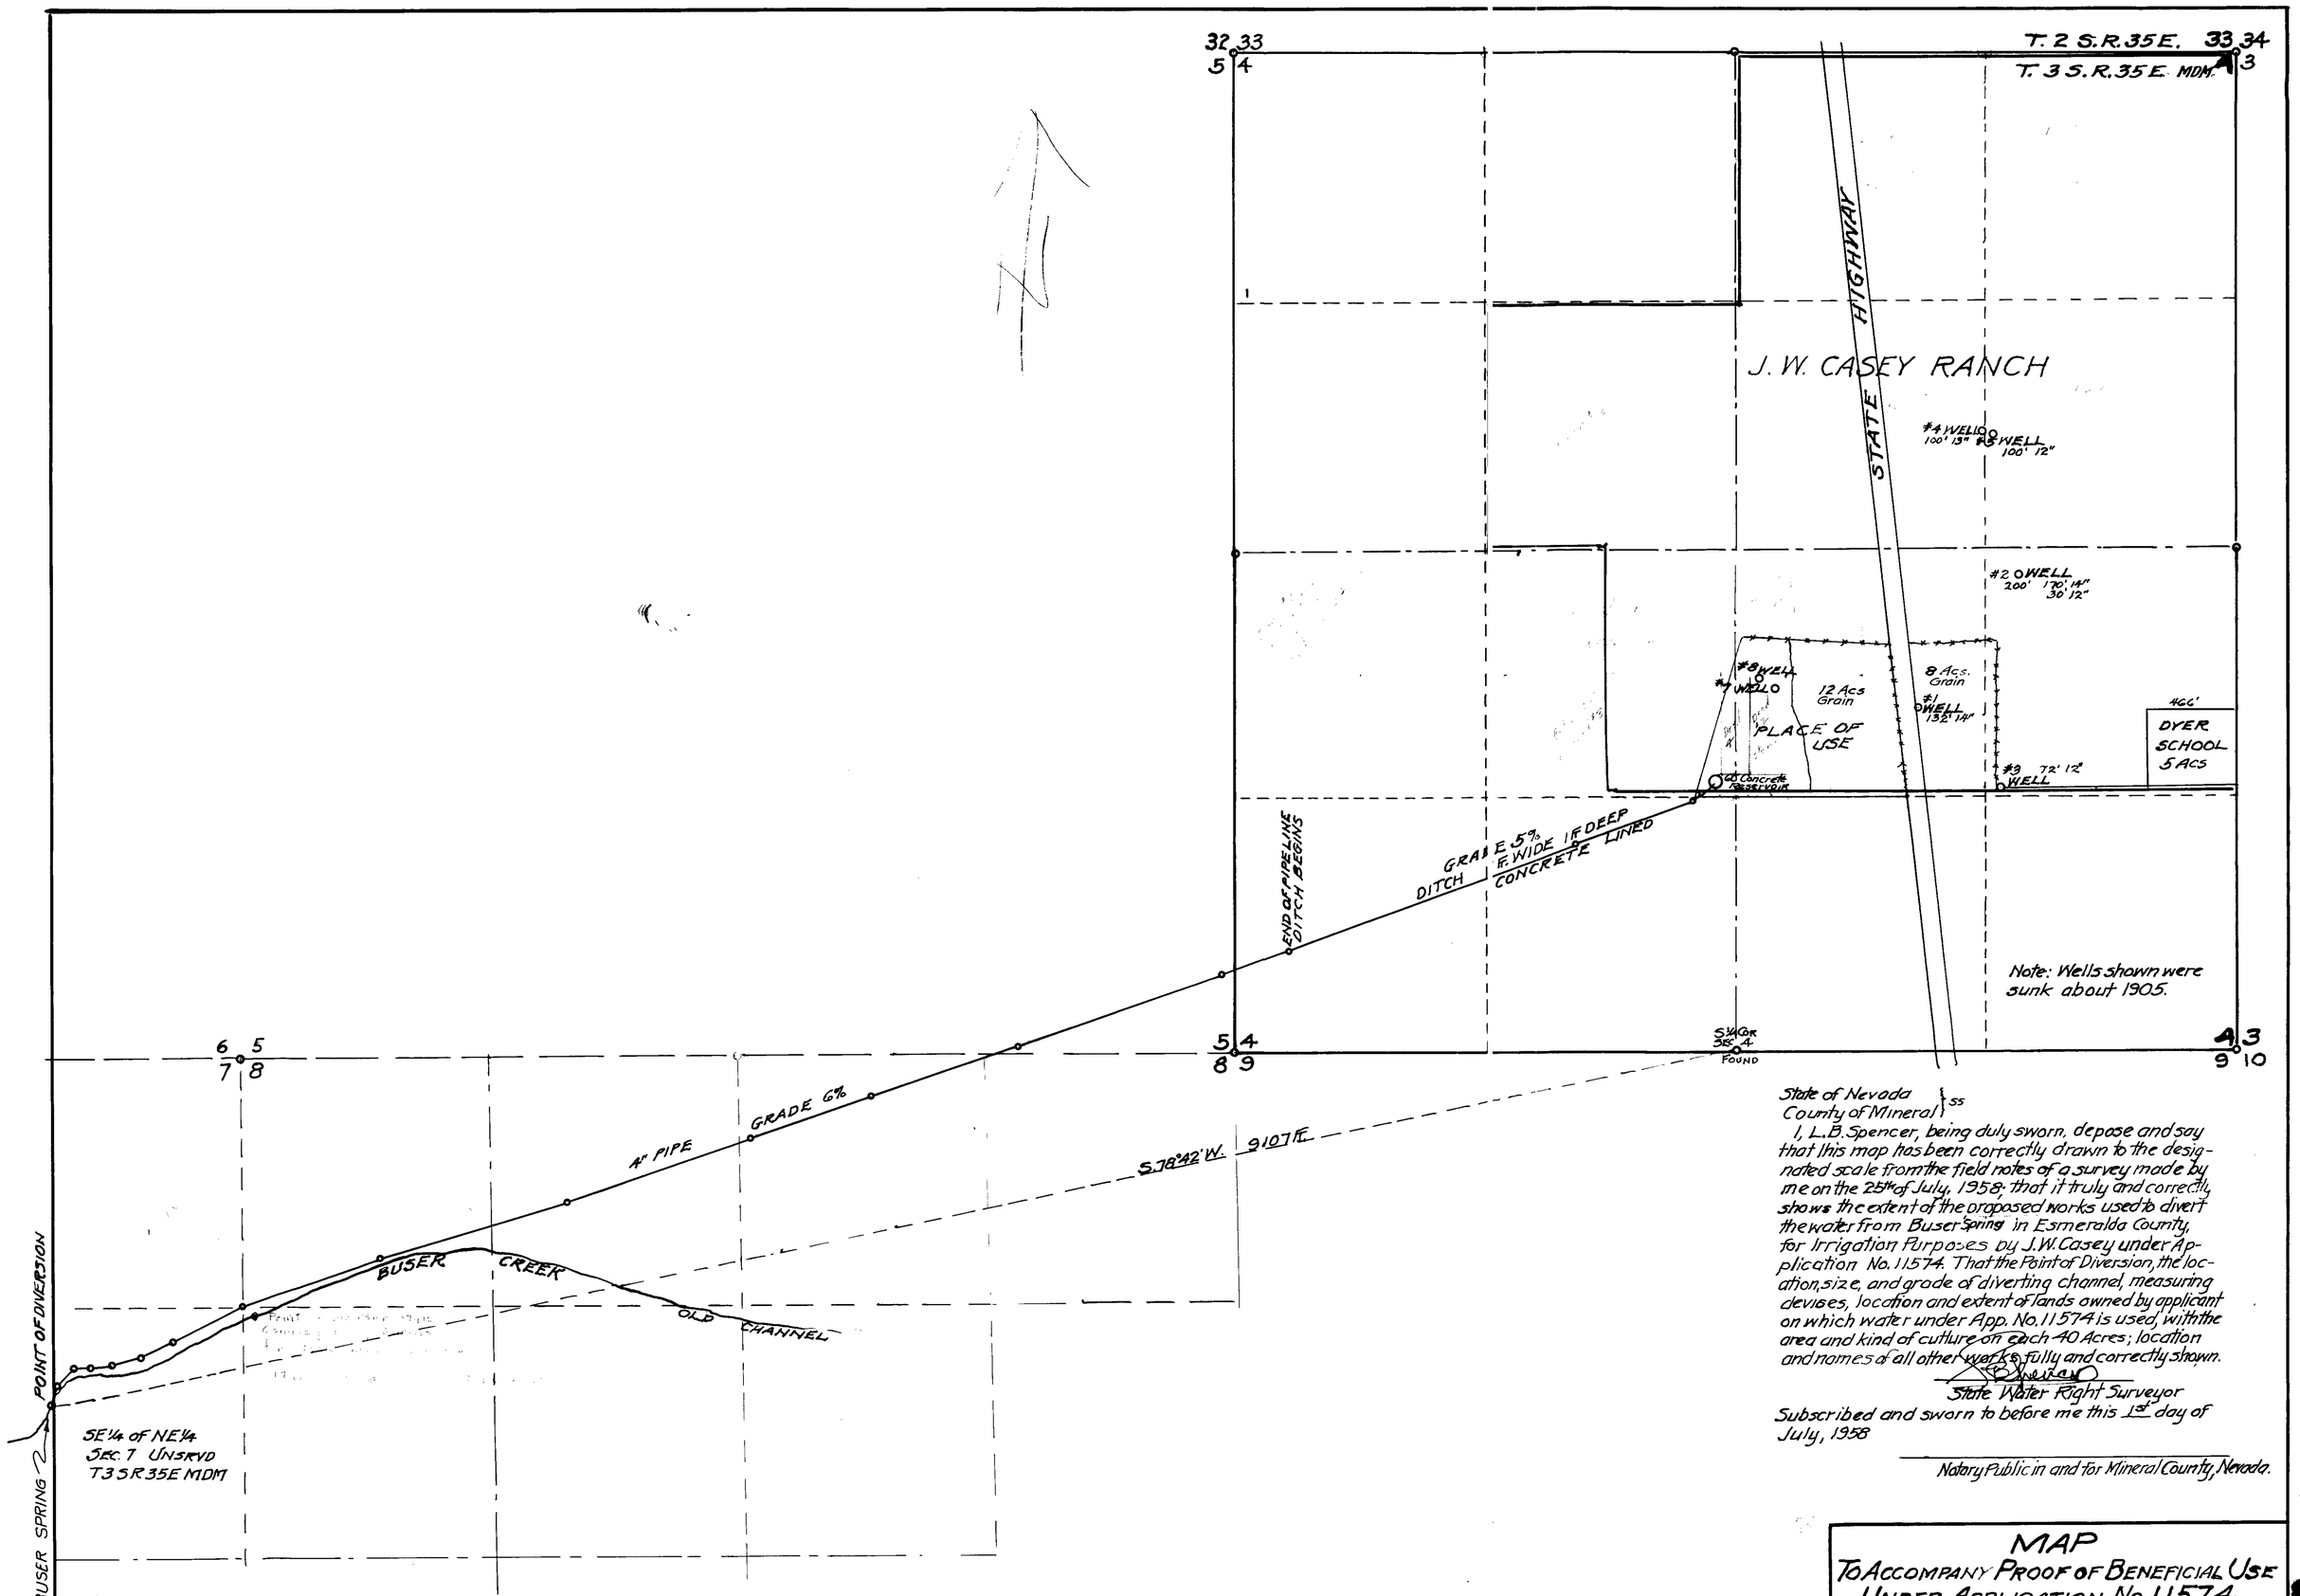

State of Nevada }
County of Mineral } ss

I, L.B. Spencer, being duly sworn, depose and say that this map has been correctly drawn to the designated scale from the field notes of a survey made by me on the 25th of July, 1958; that it truly and correctly shows the extent of the proposed works used to divert the water from Buser Spring in Esmeralda County, for Irrigation Purposes by J.W. Casey under Application No. 11574. That the Point of Diversion, the location, size, and grade of diverting channel, measuring devises, location and extent of lands owned by applicant on which water under App. No. 11574 is used, with the area and kind of culture on each 40 Acres; location and names of all other works fully and correctly shown.

L.B. Spencer
State Water Right Surveyor

Subscribed and sworn to before me this 1st day of July, 1958

Notary Public in and for Mineral County, Nevada.

MAP
To Accompany Proof of Beneficial Use Under Application No. 11574 For Irrigation Purposes By J.W. Casey From Buser Spring In Esmeralda County, Nevada

Scale 1" = 400 ft. Surveyed 7-25-58
By L.B. Spencer St. W.R. Surveyor
Mina, Nevada.

FILED
AUG 4 1958
STATE ENGINEER'S OFFICE

CERTIFICATE No. 4918 ISSUED Aug. 17, 1959

29673 17889 11574 ← File Under