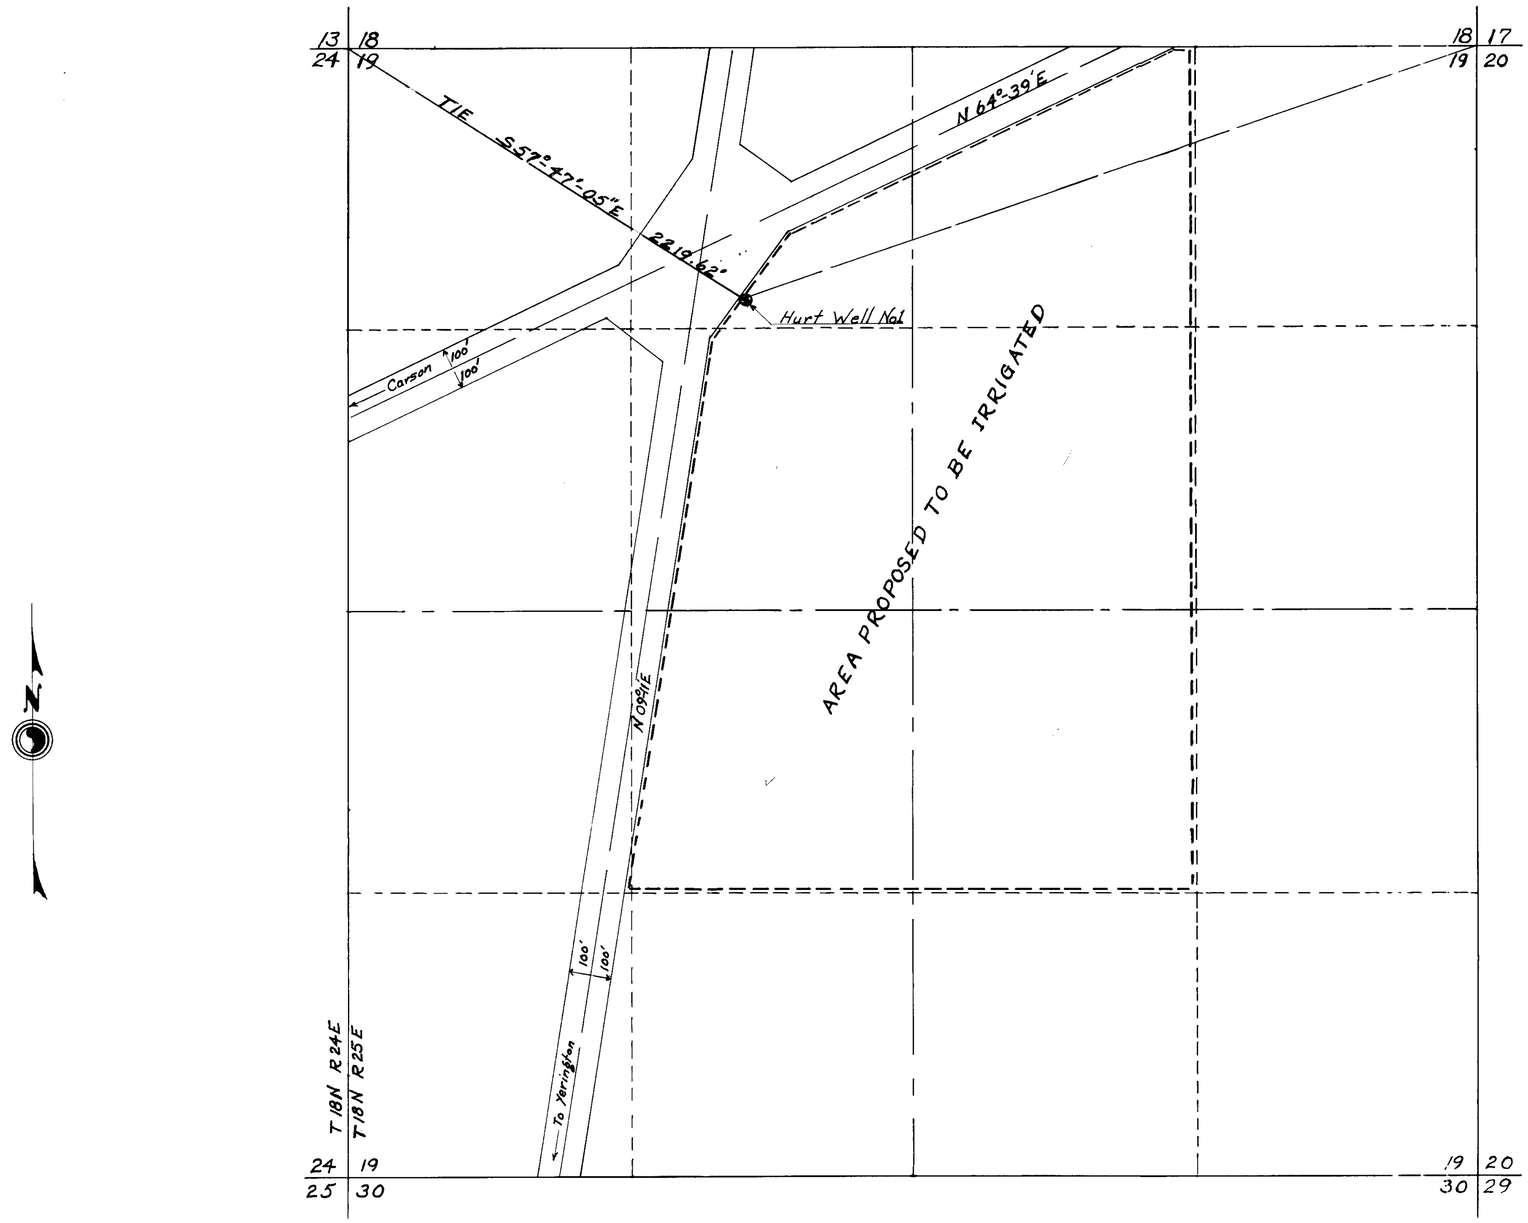

STATE OF NEVADA
COUNTY OF WASHOE } SS.

I, JAMES N. NELSON, BEING FIRST DULY SWORN, DEPOSE AND SAY THAT THIS MAP, CONSISTING OF 1 SHEET, HAS BEEN CORRECTLY DRAWN TO THE DESIGNATED SCALE FROM FIELD NOTES OF A SURVEY MADE BY ME BETWEEN THE 20TH DAY OF JULY AND THE 23RD OF JULY 1946; THAT IT TRULY AND CORRECTLY REPRESENTS THE PROPOSED LOCATION AND EXTENT OF THE WORKS USED TO DIVERT WATER FROM UNDERGROUND SOURCE, IN LYON COUNTY, BY GLEN HURT, FOR IRRIGATION AND DOMESTIC PURPOSES. THAT THE PROPOSED POINT OF DIVERSION AND THE BOUNDARY OF ALL LANDS, SHOWING BY 40-ACRE SUBDIVISIONS THE AREAS PROPOSED TO BE IRRIGATED, ARE FULLY AND CORRECTLY DESIGNATED THEREON.

James N. Nelson
STATE WATER RIGHT SURVEYOR

July 29, 1946

SUBSCRIBED AND SWORN TO BEFORE ME THIS 29TH DAY OF July 1946

Lloyd E. Nelson
My Commission Expires Dec. 3, 1947
NOTARY PUBLIC IN AND FOR WASHOE COUNTY, NEVADA

0 100 200 400 800 1200 1600

MAP

TO ACCOMPANY APPLICATION TO APPROPRIATE WATER FOR IRRIGATION BY GLEN HURT FROM UNDERGROUND WATER

11590