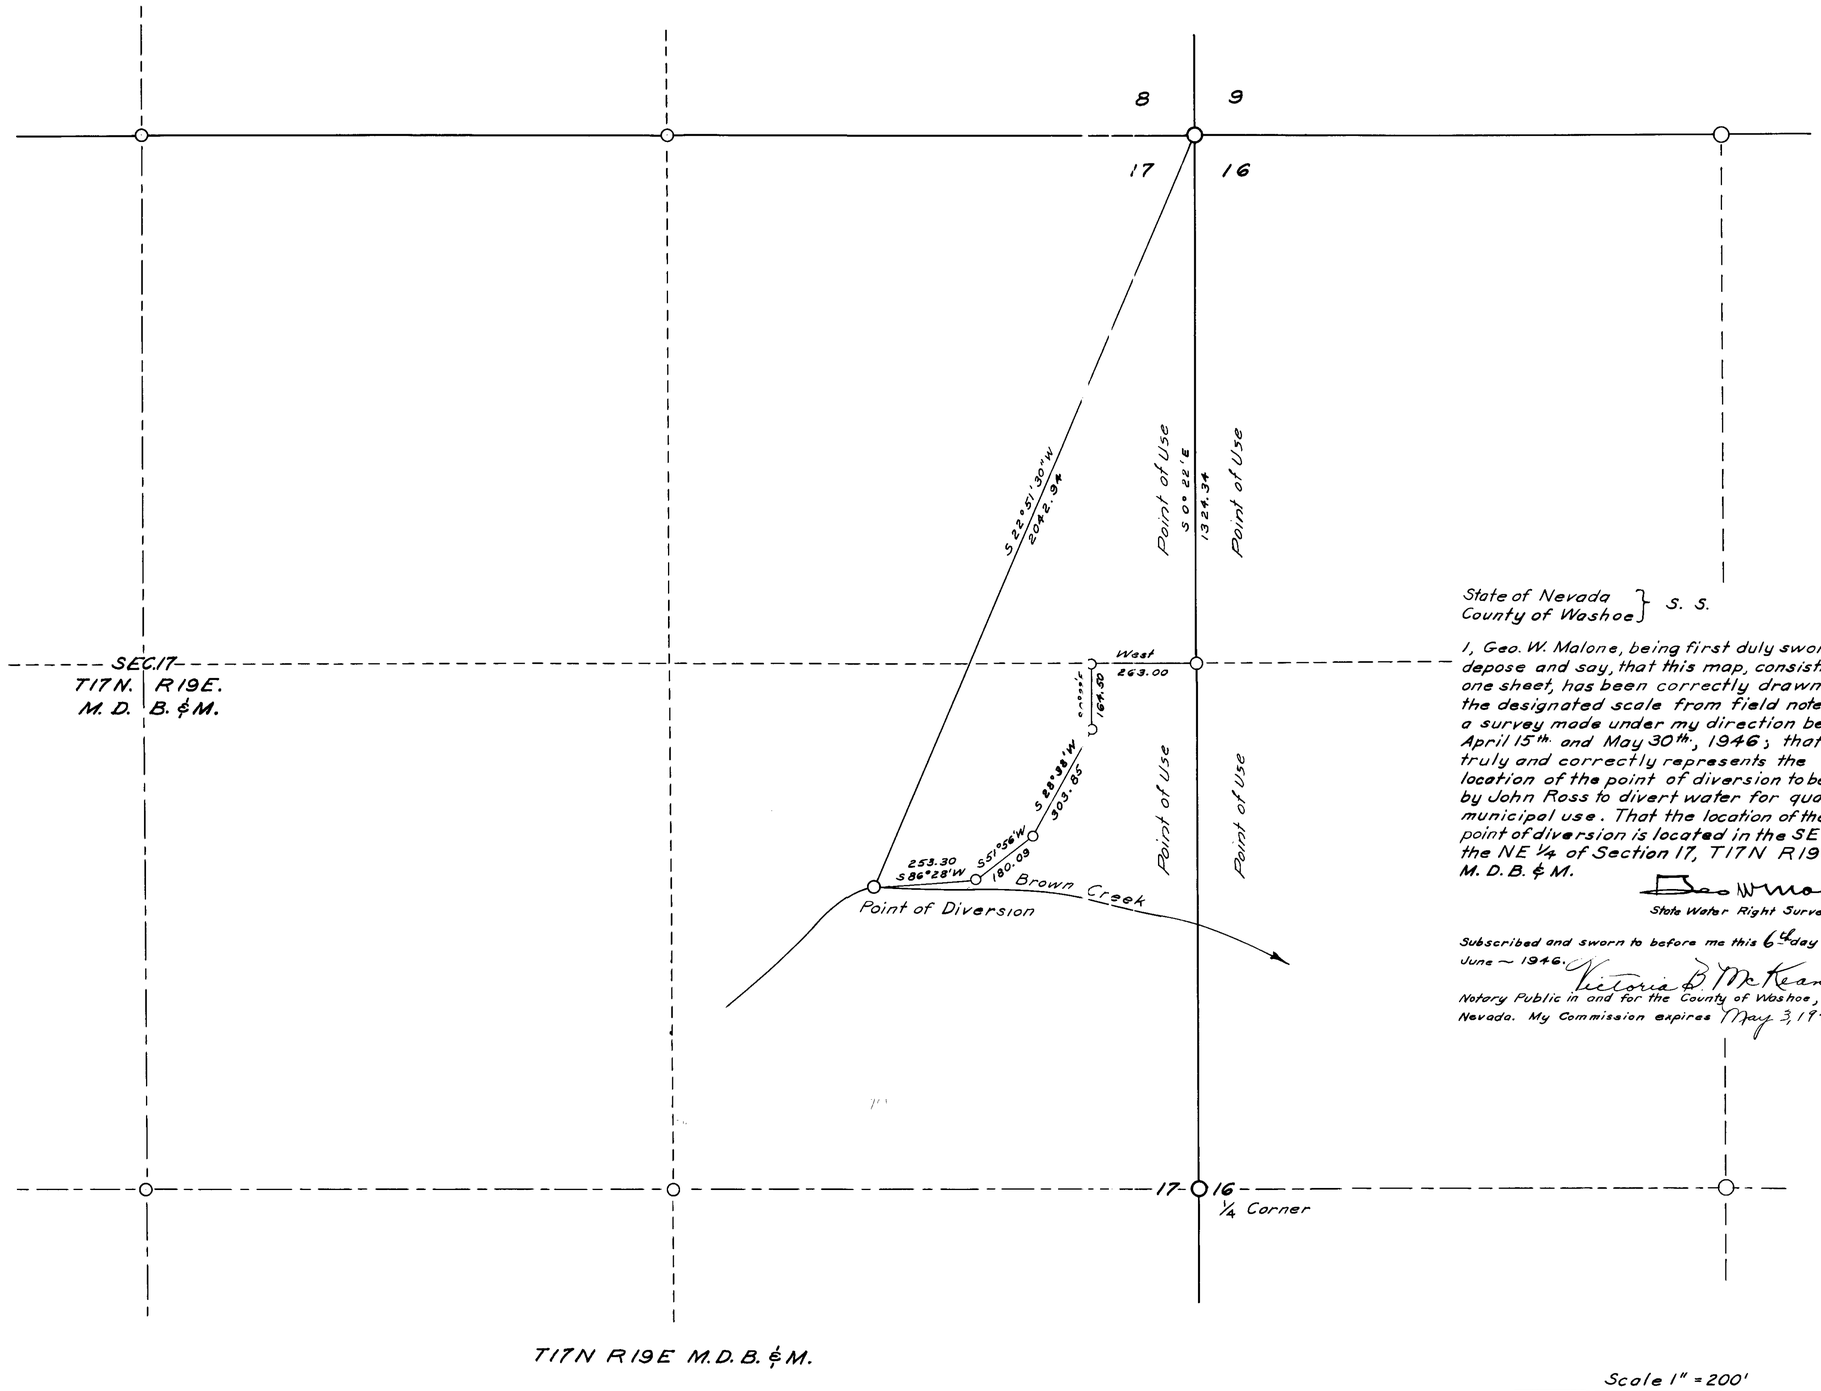

State of Nevada
County of Washoe } S. S.

I, Geo. W. Malone, being first duly sworn, depose and say, that this map, consisting of one sheet, has been correctly drawn to the designated scale from field notes of a survey made under my direction between April 15th. and May 30th., 1946; that it truly and correctly represents the location of the point of diversion to be used by John Ross to divert water for quasi-municipal use. That the location of the said point of diversion is located in the SE ¼ of the NE ¼ of Section 17, T17N R19E, M.D.B. & M.

Geo W Malone
State Water Right Surveyor

Subscribed and sworn to before me this 6th day of June ~ 1946.

Victoria B. McKean
Notary Public in and for the County of Washoe, State of Nevada. My Commission expires May 3, 1947.

FILED
June 15, 1946
STATE ENGINEER'S OFFICE

MAP TO ACCOMPANY
APPLICATION TO APPROPRIATE WATER
FOR
QUASI-MUNICIPAL PURPOSES
BY
JOHN ROSS
FROM
BROWN CREEK

11592 JOB No. 507 BOOK No. 190 FILE No. 102