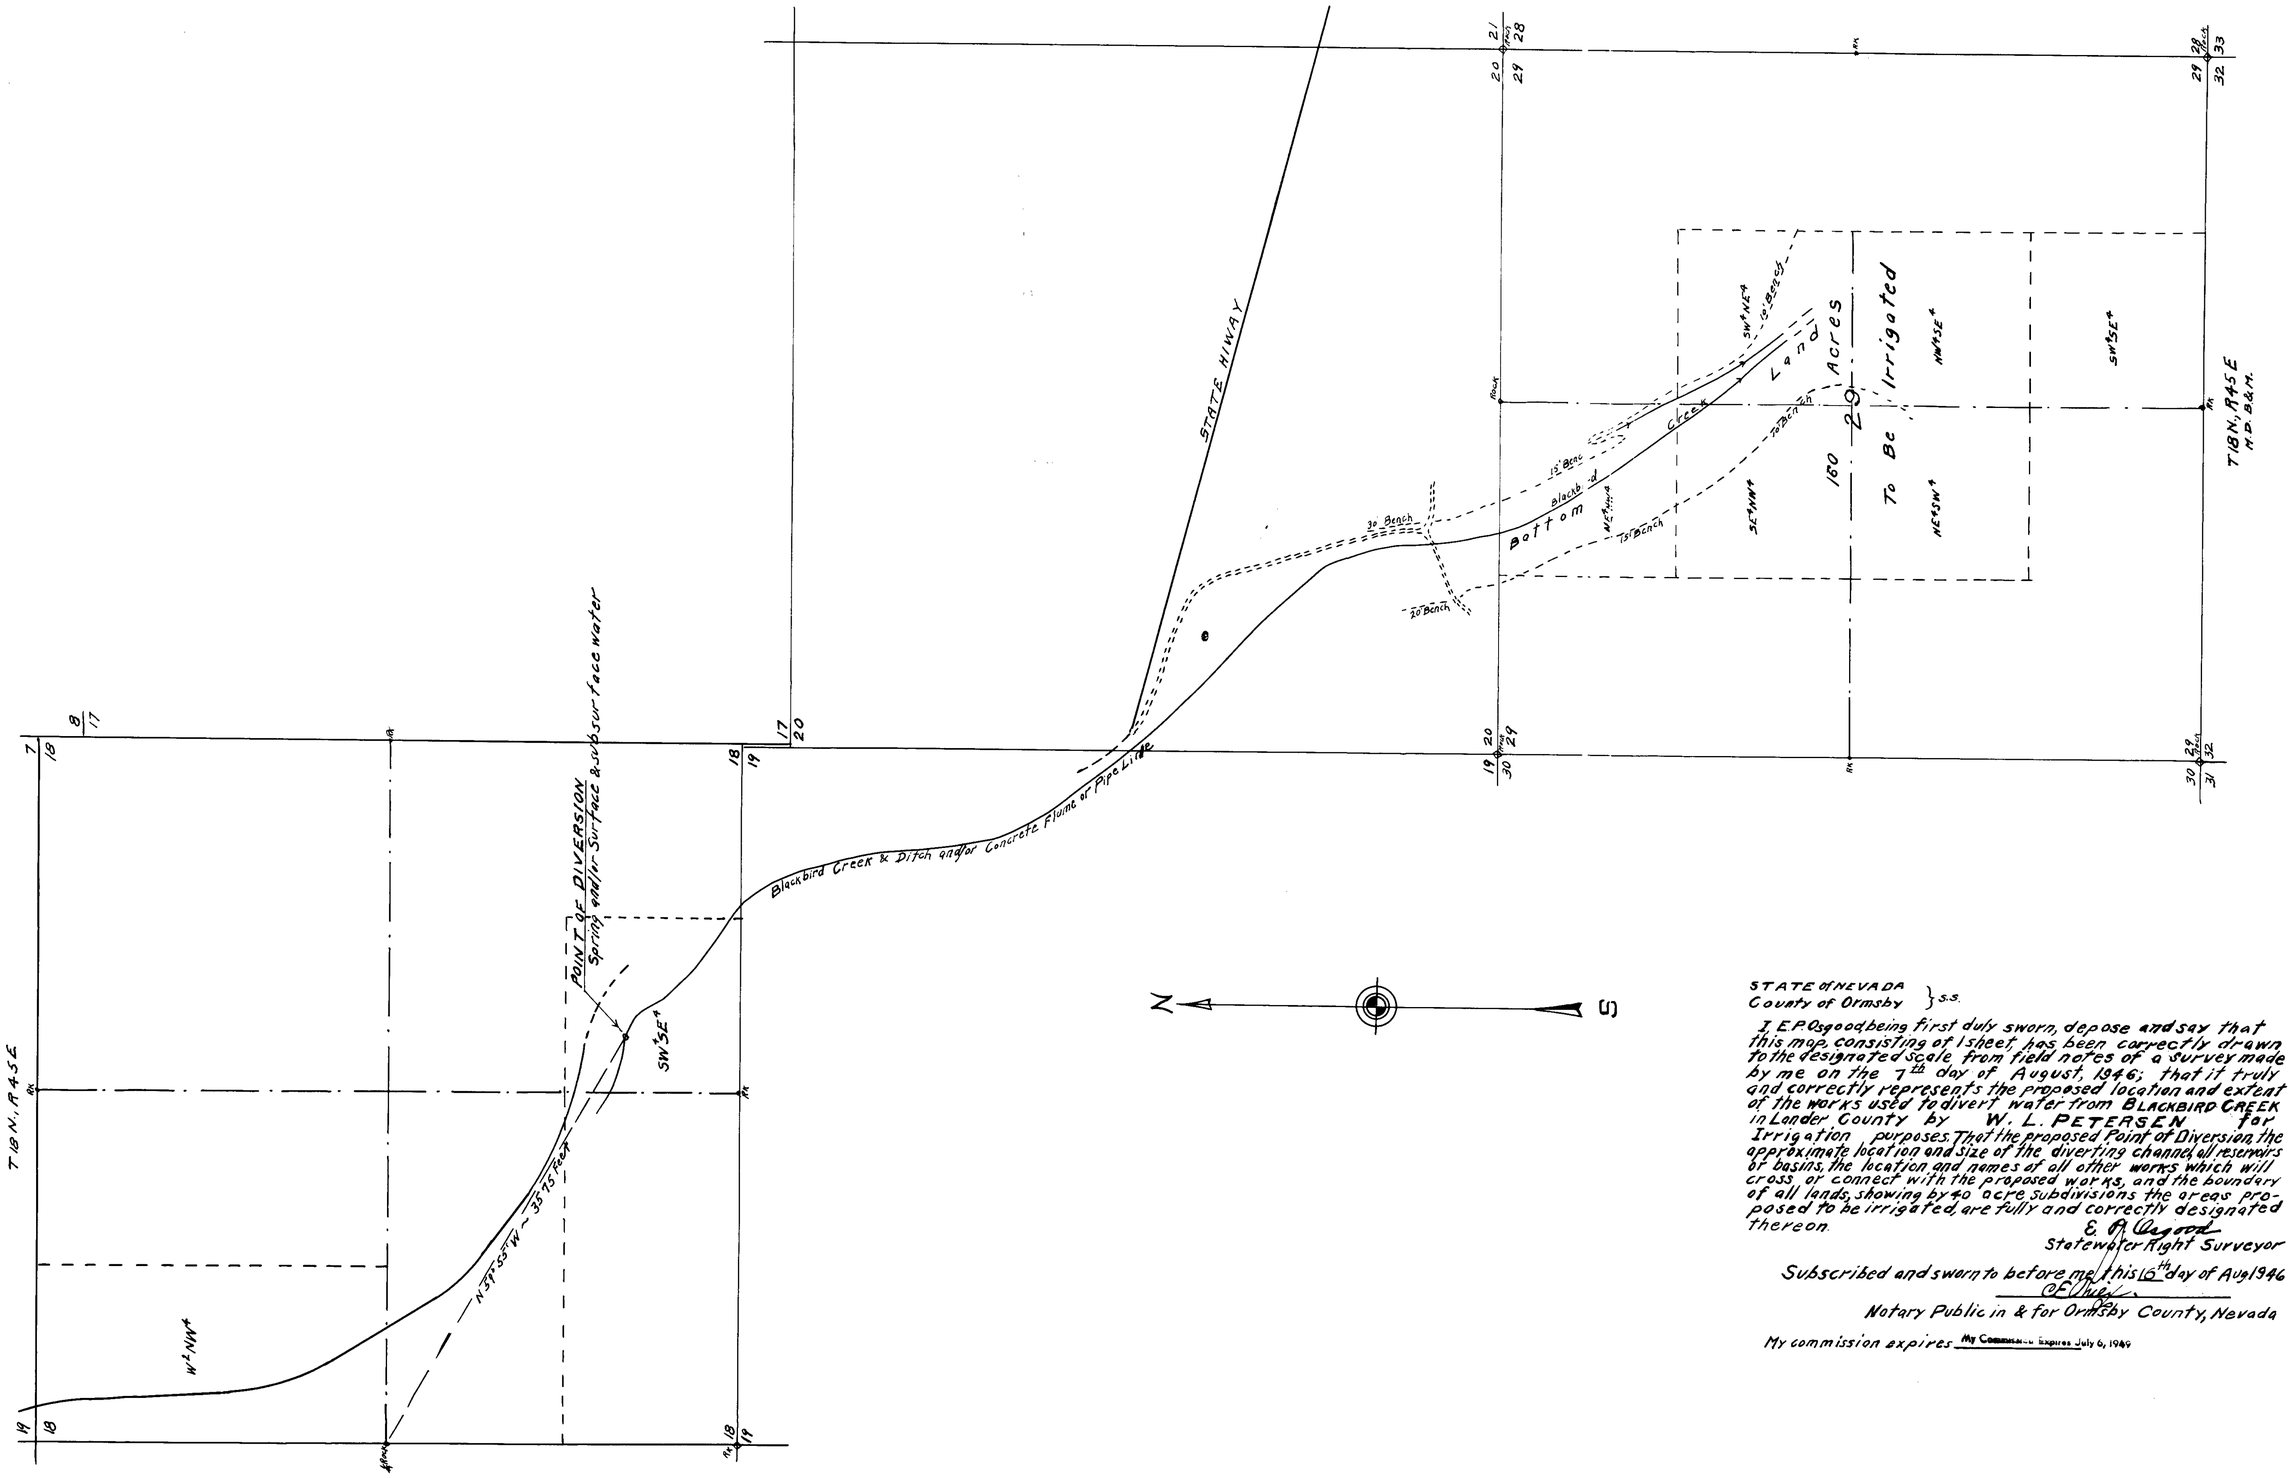

STATE of NEVADA
County of Ormsby } S.S.

I, E. P. Osgood, being first duly sworn, depose and say that this map, consisting of 1 sheet, has been correctly drawn to the designated scale from field notes of a survey made by me on the 7th day of August, 1946; that it truly and correctly represents the proposed location and extent of the works used to divert water from BLACKBIRD CREEK in Lander County by W. L. PETERSEN for Irrigation purposes. That the proposed Point of Diversion, the approximate location and size of the diverting channel, all reservoirs or basins, the location and names of all other works which will cross, or connect with the proposed works, and the boundary of all lands, showing by 40 acre subdivisions the areas proposed to be irrigated, are fully and correctly designated thereon.

E. P. Osgood
State Water Right Surveyor

Subscribed and sworn to before me this 16th day of Aug 1946

Notary Public in & for Ormsby County, Nevada

My commission expires My Commission Expires July 6, 1949

August 16, 1946

MAP TO ACCOMPANY
APPLICATION NO. _____

OF W. L. PETERSEN

TO APPROPRIATE WATER FOR IRRIGATION

FROM BLACKBIRD CREEK
LANDER COUNTY, NEVADA

August 1946 E. P. Osgood, St. Wat. Rt. Sur.

SCALE: 1" = 600'

100 0 500 1000 1500 2000 feet

11613