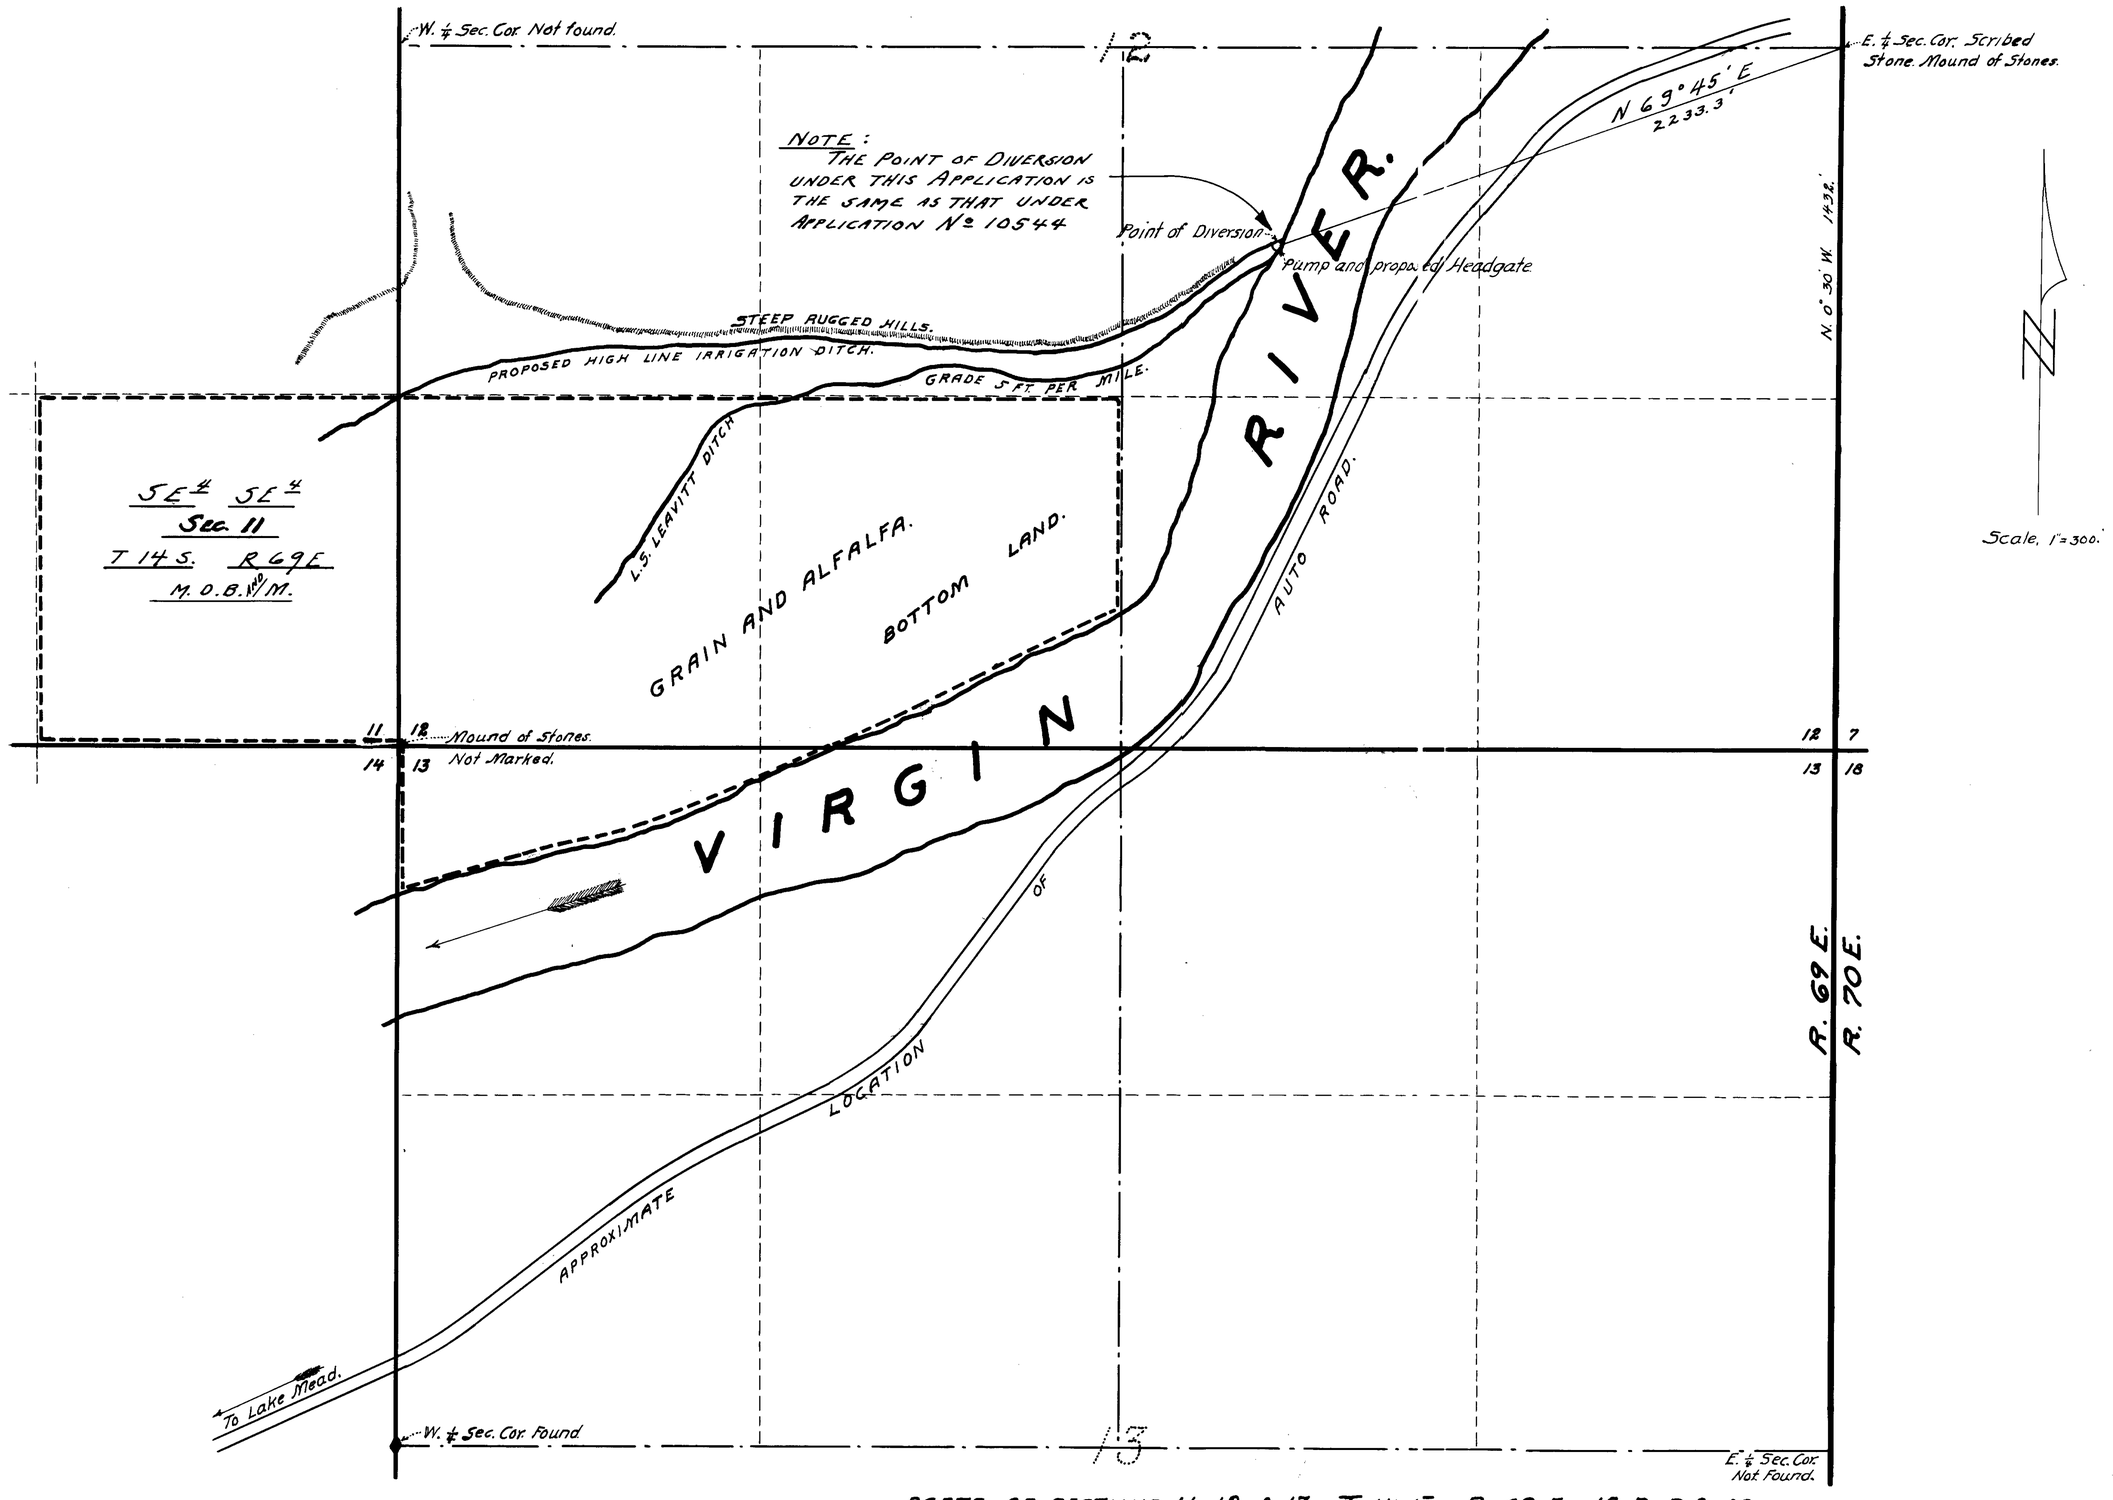

PARTS OF SECTIONS 11, 12, & 13, T. 14 S., R. 69 E., M. D. B. & M.

This map is based on the Map made by J. T. McWilliams under date of September 10, 1940, to support Application No. 10,544, made by Lemuel S. Leavitt.

To the above mentioned map, has been added the S.E.¼ of the S.E.¼ of Section 11, T. 14 S., R. 69 E., M. D. B. & M., now included in the property of ORAN L. BALLINGER.

Frank D. Rathbun
State Water Right Surveyor.

FILED
June 10, 1946
STATE ENGINEER'S OFFICE

Subscribed and sworn to before me, this 31st day of May, 1946.

Veronica G. Mosher
Notary Public, in and for Clark Co. Nev.
My Commission expires 2-28-48

MAP TO ACCOMPANY
APPLICATION TO APPROPRIATE WATER
FOR
IRRIGATION & DOMESTIC USE
BY
ORAN L. BALLINGER,
FROM THE VIRGIN RIVER,
CLARK COUNTY, NEVADA.

OFFICE OF
FRANK D. RATHBUN & SON,
REGISTERED PROF. ENGINEERS,
209 BECKLEY BLDG. LAS VEGAS, NEV.

11619