Water for which change is requested decreed in judgement of District Court of Washoe County February 8, 1892. Present place of use, Virginia City.

STATE OF NEVADA

County of Ormsby _____ ss.

I, W. T. Holcomb, being first duly sworn, depose and say that this map, consisting of one sheet, has been correctly drawn to the designated scale from field notes of a survey made by me on the 22nd day of June, 1946, that it truly and correctly represents the proposed location and extent of works to be used to divert water from North (Third) Creek, in Washoe County, by the Virginia City Water Company for irrigation purposes. That the proposed point of diversion, the approximate location of the diverting channels, the names and locations of all other works which will be crossed or connected with the proposed works, and the boundary of all lands proposed to be irrigated are fully and correctly designated thereon.

W. T. Holcomb
State Water Right Surveyor

Subscribed and sworn to before me this 2nd day of July 1946.

[illegible]
Notary Public in and for Ormsby County

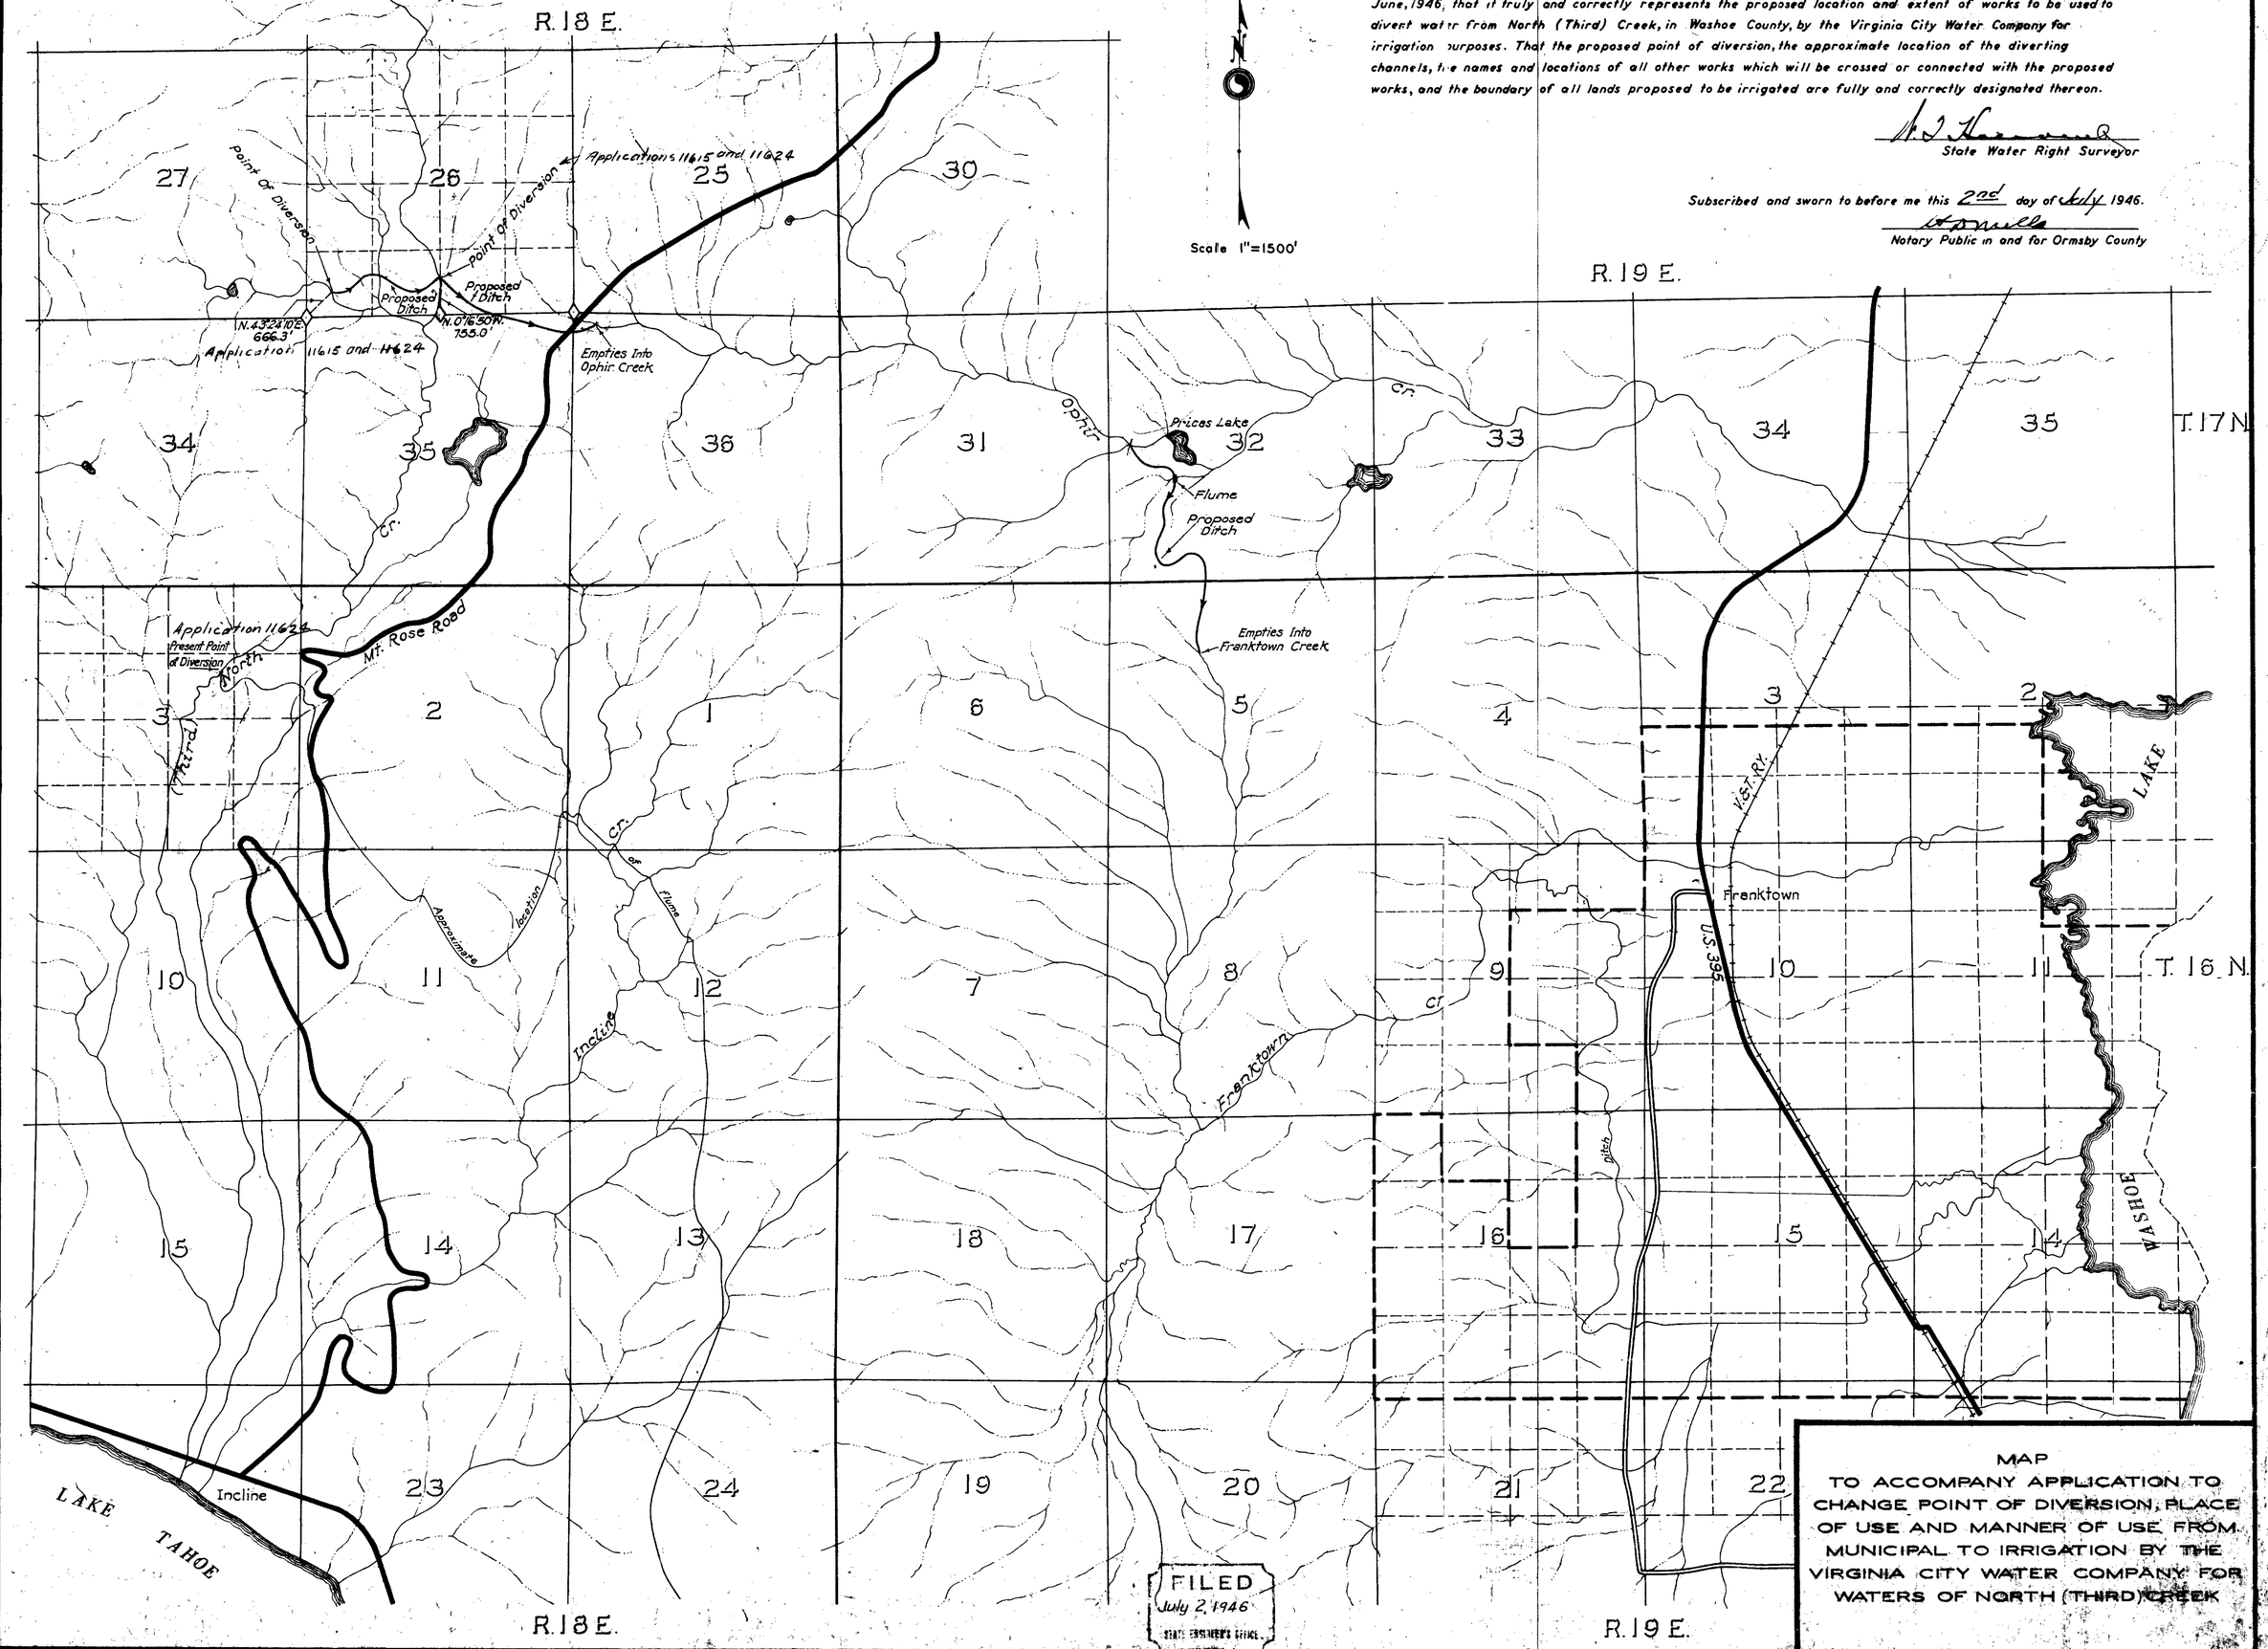

MAP
TO ACCOMPANY APPLICATION TO CHANGE POINT OF DIVERSION, PLACE OF USE AND MANNER OF USE FROM MUNICIPAL TO IRRIGATION BY THE VIRGINIA CITY WATER COMPANY FOR WATERS OF NORTH (THIRD) CREEK

11624