T. 14 N., R. 18 E., M. D. B&M.

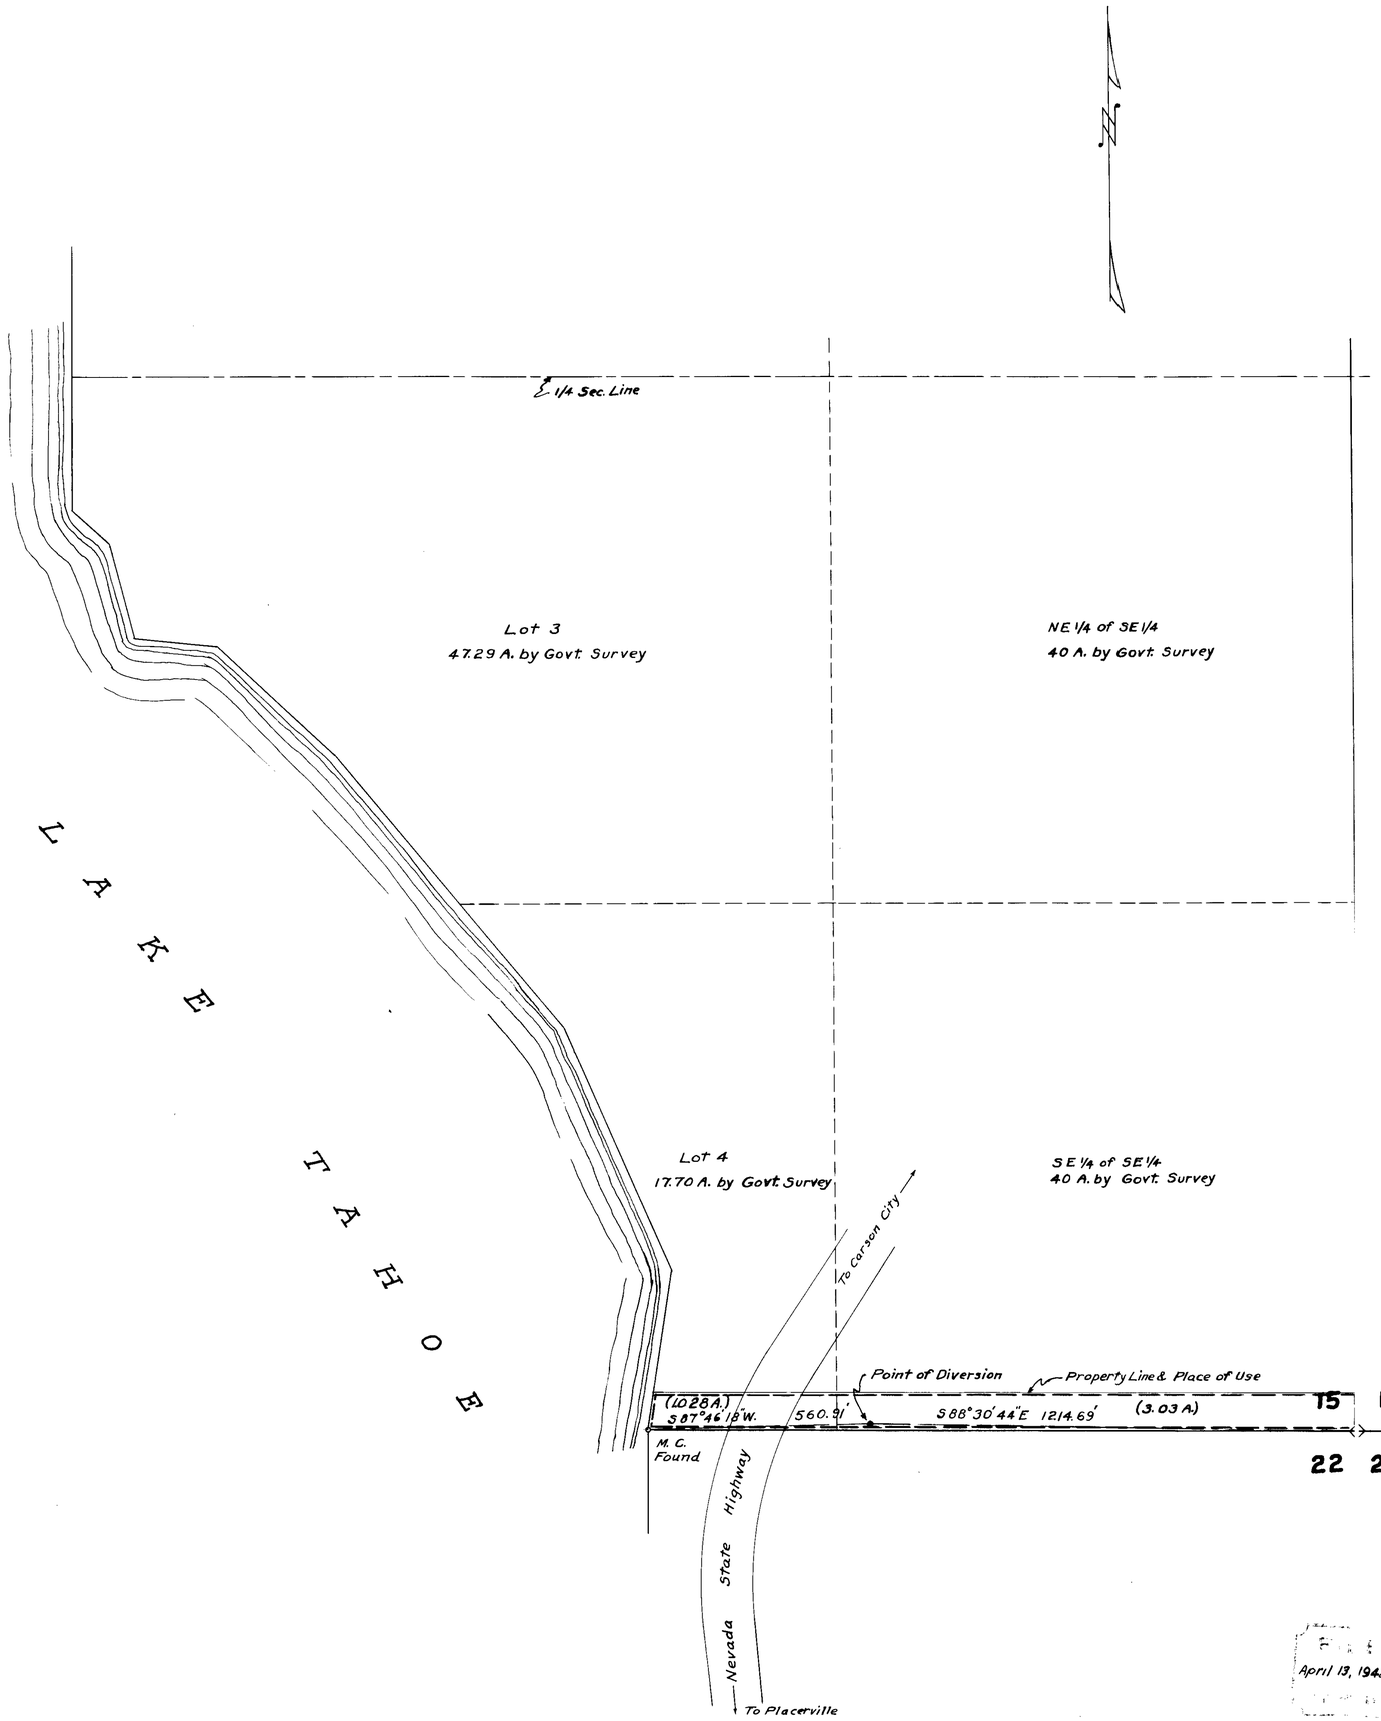

State of Nevada. }
County of Ormsby } ss.

I, John B. Chattin, being first duly sworn, depose and say that this map, consisting of one sheet, has been correctly drawn to the designated scale from field notes of a survey made by me between the 1st day of June, 1945 and the 3rd day of August, 1947, that it truly represents the extent of the works used to divert water from an unnamed developed spring (Elges Spring) in Douglas County by H. J. W. Elges, Ervin Elges and Charles S. Foster, for irrigation and domestic purposes. That the proposed point of diversion and the boundary of all lands, showing by 40 acre subdivisions or lots, the areas proposed to be served, are fully and correctly designated thereon.

John B. Chattin
State Water Right Surveyor

Subscribed and sworn to before me this 13th day of April, 1948.

C. E. Chief
Notary Public in and for
Ormsby County, Nevada.
My commission expires July 6, 1949

0 100 200 400 600 800 Feet
Scale 1" = 200'

3905 Jan. 14, 1949

Filed
April 13, 1949

Traced - C.G.C.
4-13-48

MAP

TO ACCOMPANY APPLICATION TO APPROPRIATE WATER FOR IRRIGATION AND DOMESTIC PURPOSES
BY

H. J. W. ELGES, ERVIN ELGES AND CHARLES S. FOSTER

FROM

UNNAMED SPRING (ELGES SPRING)

Surveyed and mapped by John B. Chattin,
State Water Right Surveyor, Carson City, Nevada.

11635