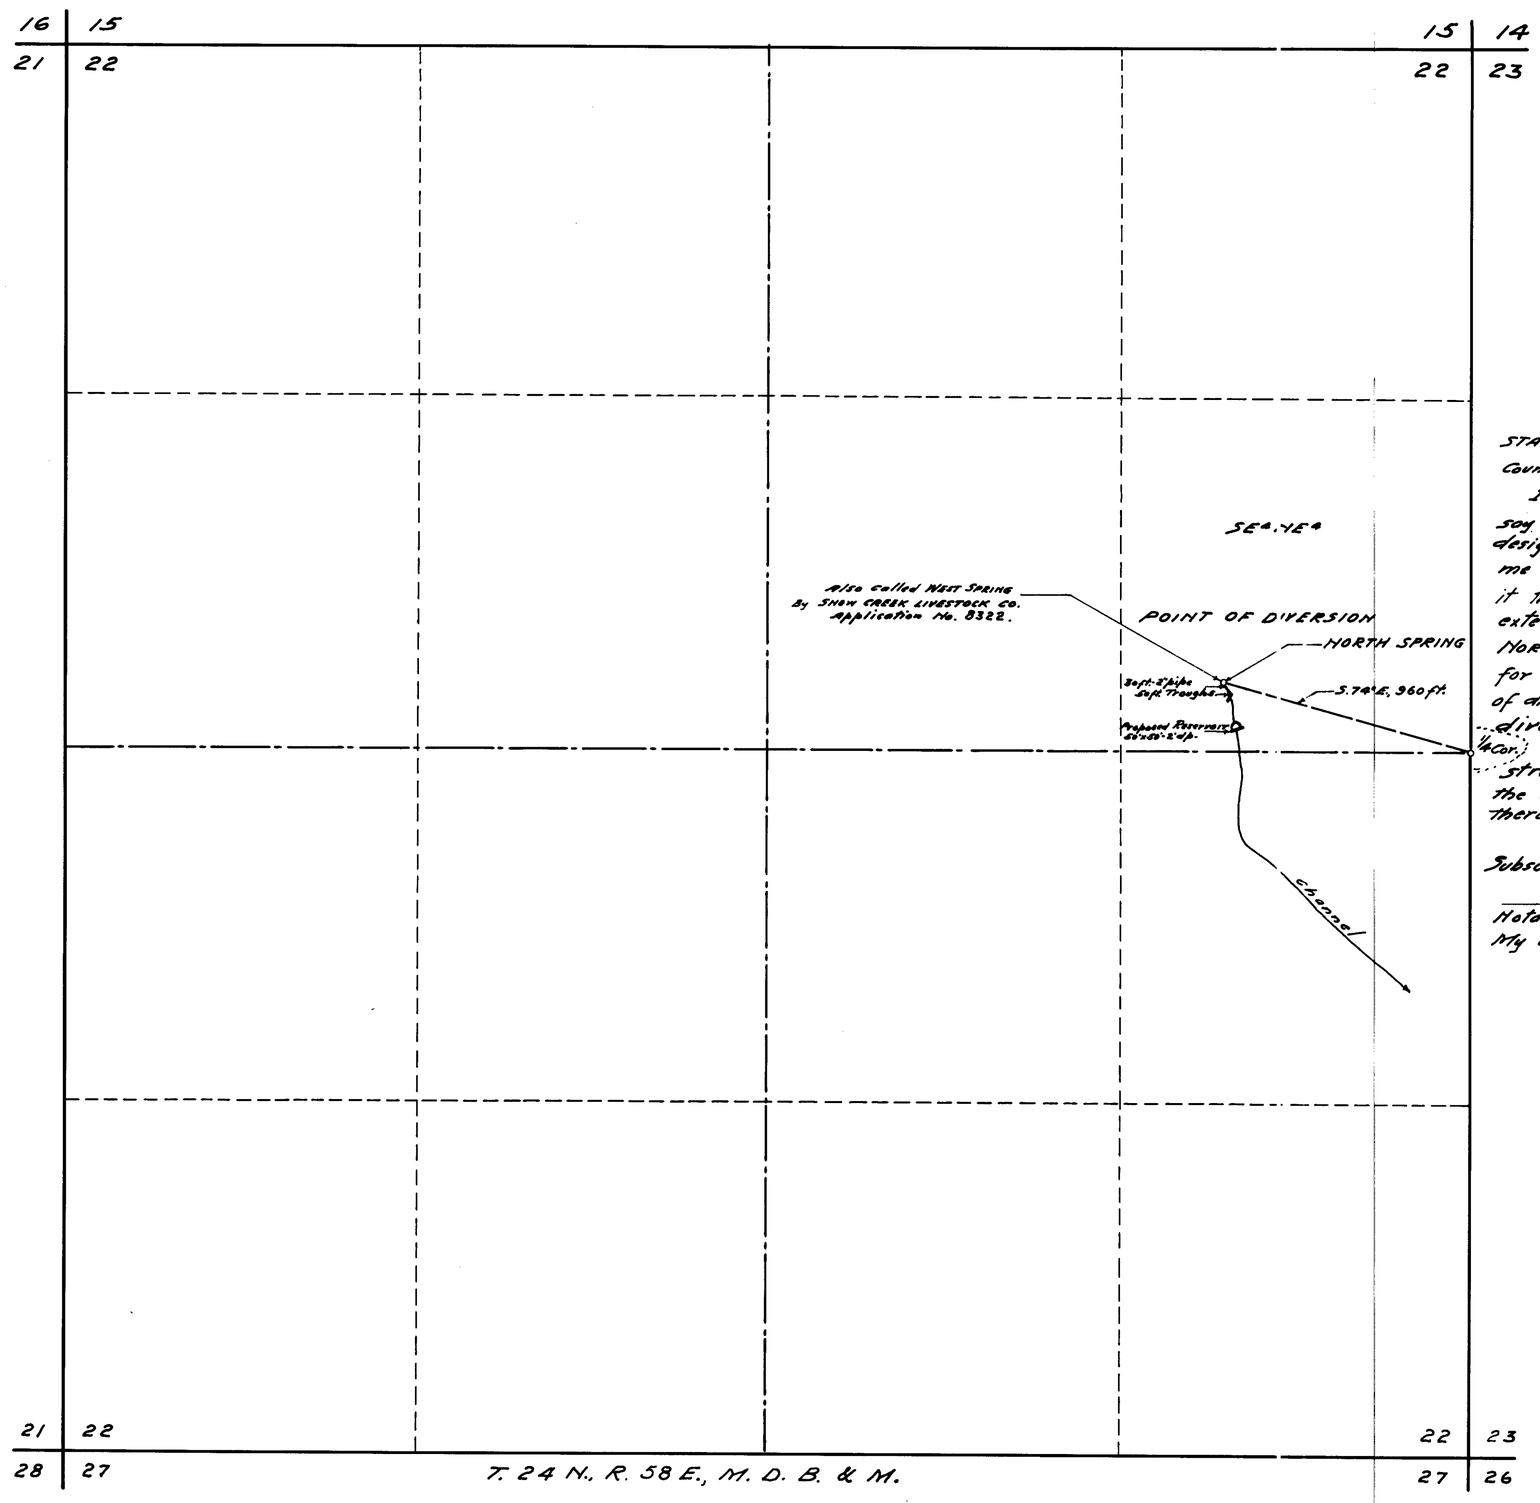

STATE OF NEVADA }
County of White Pine } ss.

I, F. W. Millard, being first duly sworn, depose and say that this map has been correctly drawn to the designated scale from field notes of a survey made by me between 5th and 7th days of September, 1946; that it truly and correctly represents the location and extent of the proposed works used to divert water from NORTH SPRING in White Pine County by R. E. HARRIS for stockwatering purposes. That the proposed point of diversion, the approximate location and size of the diverting conduit, the place and manner of use, and the location and names of all other works or streams which are crossed by or connected with the said works, are fully and correctly designated thereon.

F. W. Millard
State Water Right Surveyor.

Subscribed and sworn to before me this 10th day of Sept. 1946.

Notary Public in and for White Pine County, Nevada.
My commission expires

0' 500' 1000'
SCALE 1-IN.=300 FT.

3507 Issued Sept. 6, 1950 for 0.003 c.f.s.

MAP TO ACCOMPANY
APPLICATION TO APPROPRIATE WATER
FOR STOCKWATERING
BY R. E. HARRIS
FROM ~~WEST~~ NORTH SPRING

SURVEYED SEPTEMBER 6, 1946.
BY F.W. MILLARD & SON.
ELY, NEVADA.

FILED
Sept. 16, 1946
STATE ENGINEER'S OFFICE

11638