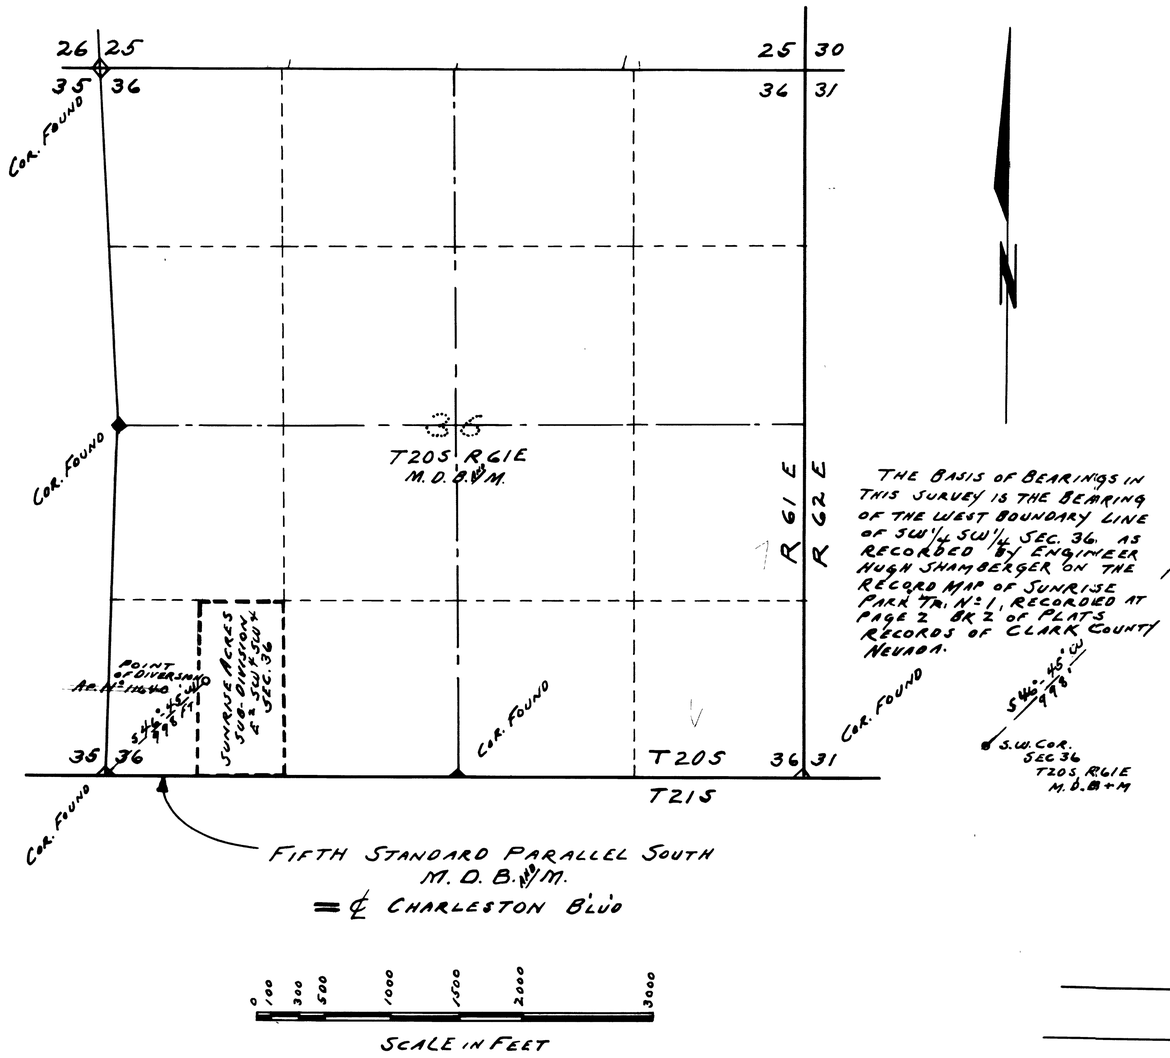

THE BASIS OF BEARINGS IN THIS SURVEY IS THE BEARING OF THE WEST BOUNDARY LINE OF SW1/4 SW1/4 SEC. 36. AS RECORDED BY ENGINEER HUGH SHAMBERGER ON THE RECORD MAP OF SUNRISE PARK TR. No. 1, RECORDED AT PAGE 2 BK 2 OF PLATS RECORDS OF CLARK COUNTY NEVADA.

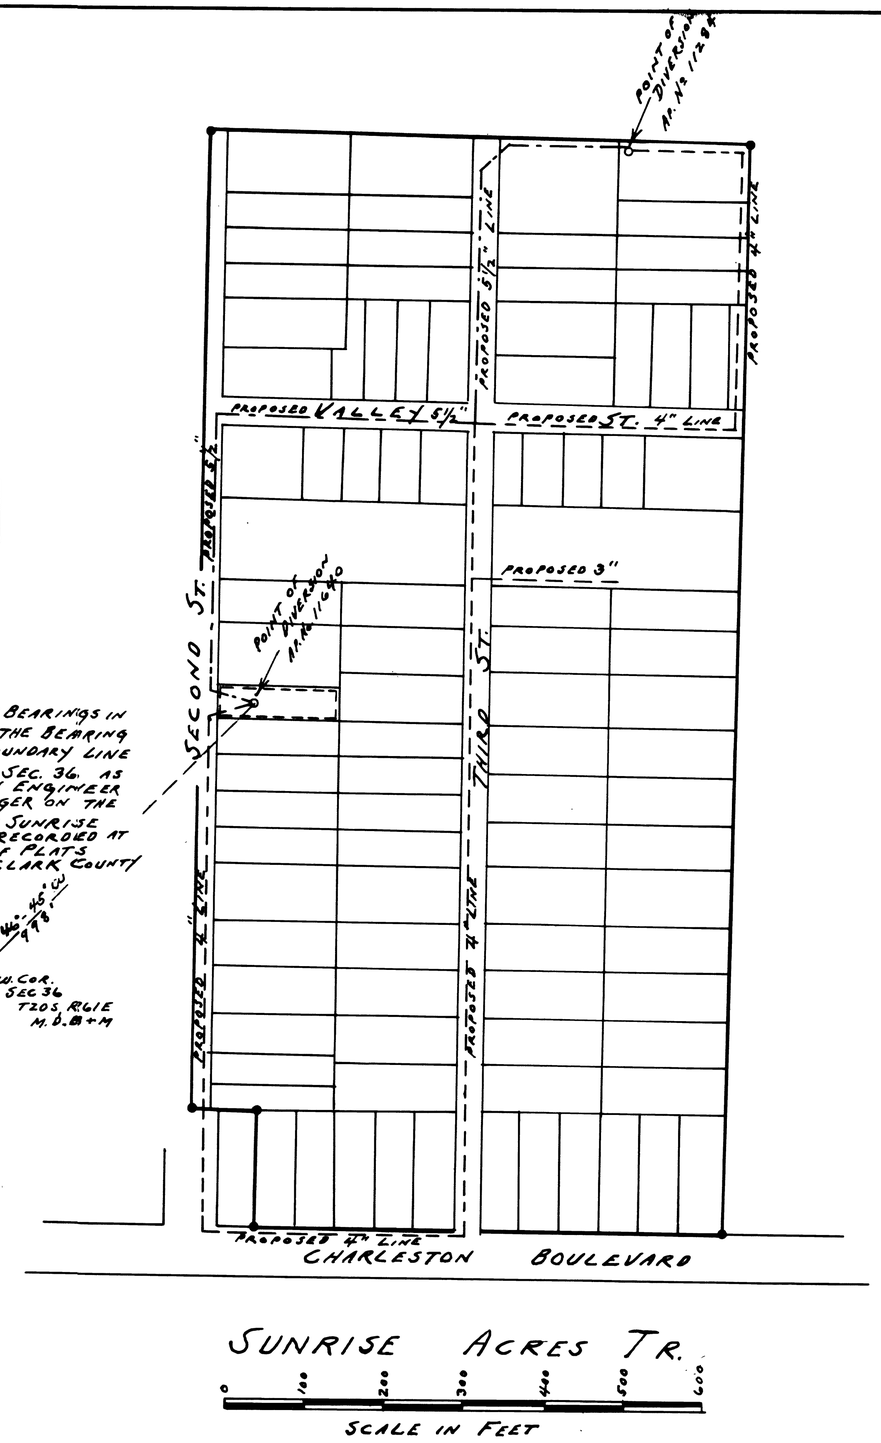

STATE OF NEVADA
COUNTY OF CLARK

I, FRANK D. RATHBUN, BEING FIRST DULY SWORN, DEPOSE AND SAY THAT THIS MAP CONSISTING OF ONE SHEET HAS BEEN CORRECTLY DRAWN TO THE DESIGNATED SCALE FROM THE FIELD NOTES OF A SURVEY MADE BY ME AND COMPLETED ON SEPT. 2, 1946; THAT IT TRULY AND CORRECTLY REPRESENTS THE LOCATION AND EXTENT OF THE WORKS USED TO DIVERT WATER FROM LAS VEGAS ARTESIAN BASIN, COUNTY OF CLARK, STATE OF NEVADA BY SUNRISE ACRES WATER ASS'N; FOR MUNICIPAL USE; THAT THE POINT OF DIVERSION, THE APPROXIMATE LOCATION AND SIZE OF THE DIVERTING CHANNEL, ALL RESERVOIRS OR BASINS, THE LOCATIONS AND NAMES OF ALL OTHER WORKS WHICH WILL CROSS OR CONNECT WITH THE WORKS, ARE CORRECTLY REPRESENTED THEREON.

Frank D. Rathbun
STATE WATER RIGHT SURVEYOR

OFFICE OF
FRANK D. RATHBUN & SON
RGE. ENGRS
209 BECKLEY BLDG.
LAS VEGAS NEVADA
F. B. 23, Pg 30

FILED
Sept. 23, 1946
STATE ENGINEER'S OFFICE

SUBSCRIBED AND SWORN TO BEFORE ME THIS 20th DAY OF SEPTEMBER A.D. 1946.
Veronica G. Mosher
NOTARY PUBLIC IN AND FOR CLARK COUNTY NEVADA.
MY COMMISSION EXPIRES 2-28-48

(S)

Certificate No. 3067 Issued July 22, 1947
AP. No 11640

MAP TO ACCOMPANY
APPLICATION TO APPROPRIATE WATER
BY
SUNRISE ACRES WATER ASS'N
QUASI-MUNICIPAL USE FOR
FROM
LAS VEGAS ARTESIAN BASIN
CLARK CO. NEVADA

67898 11640