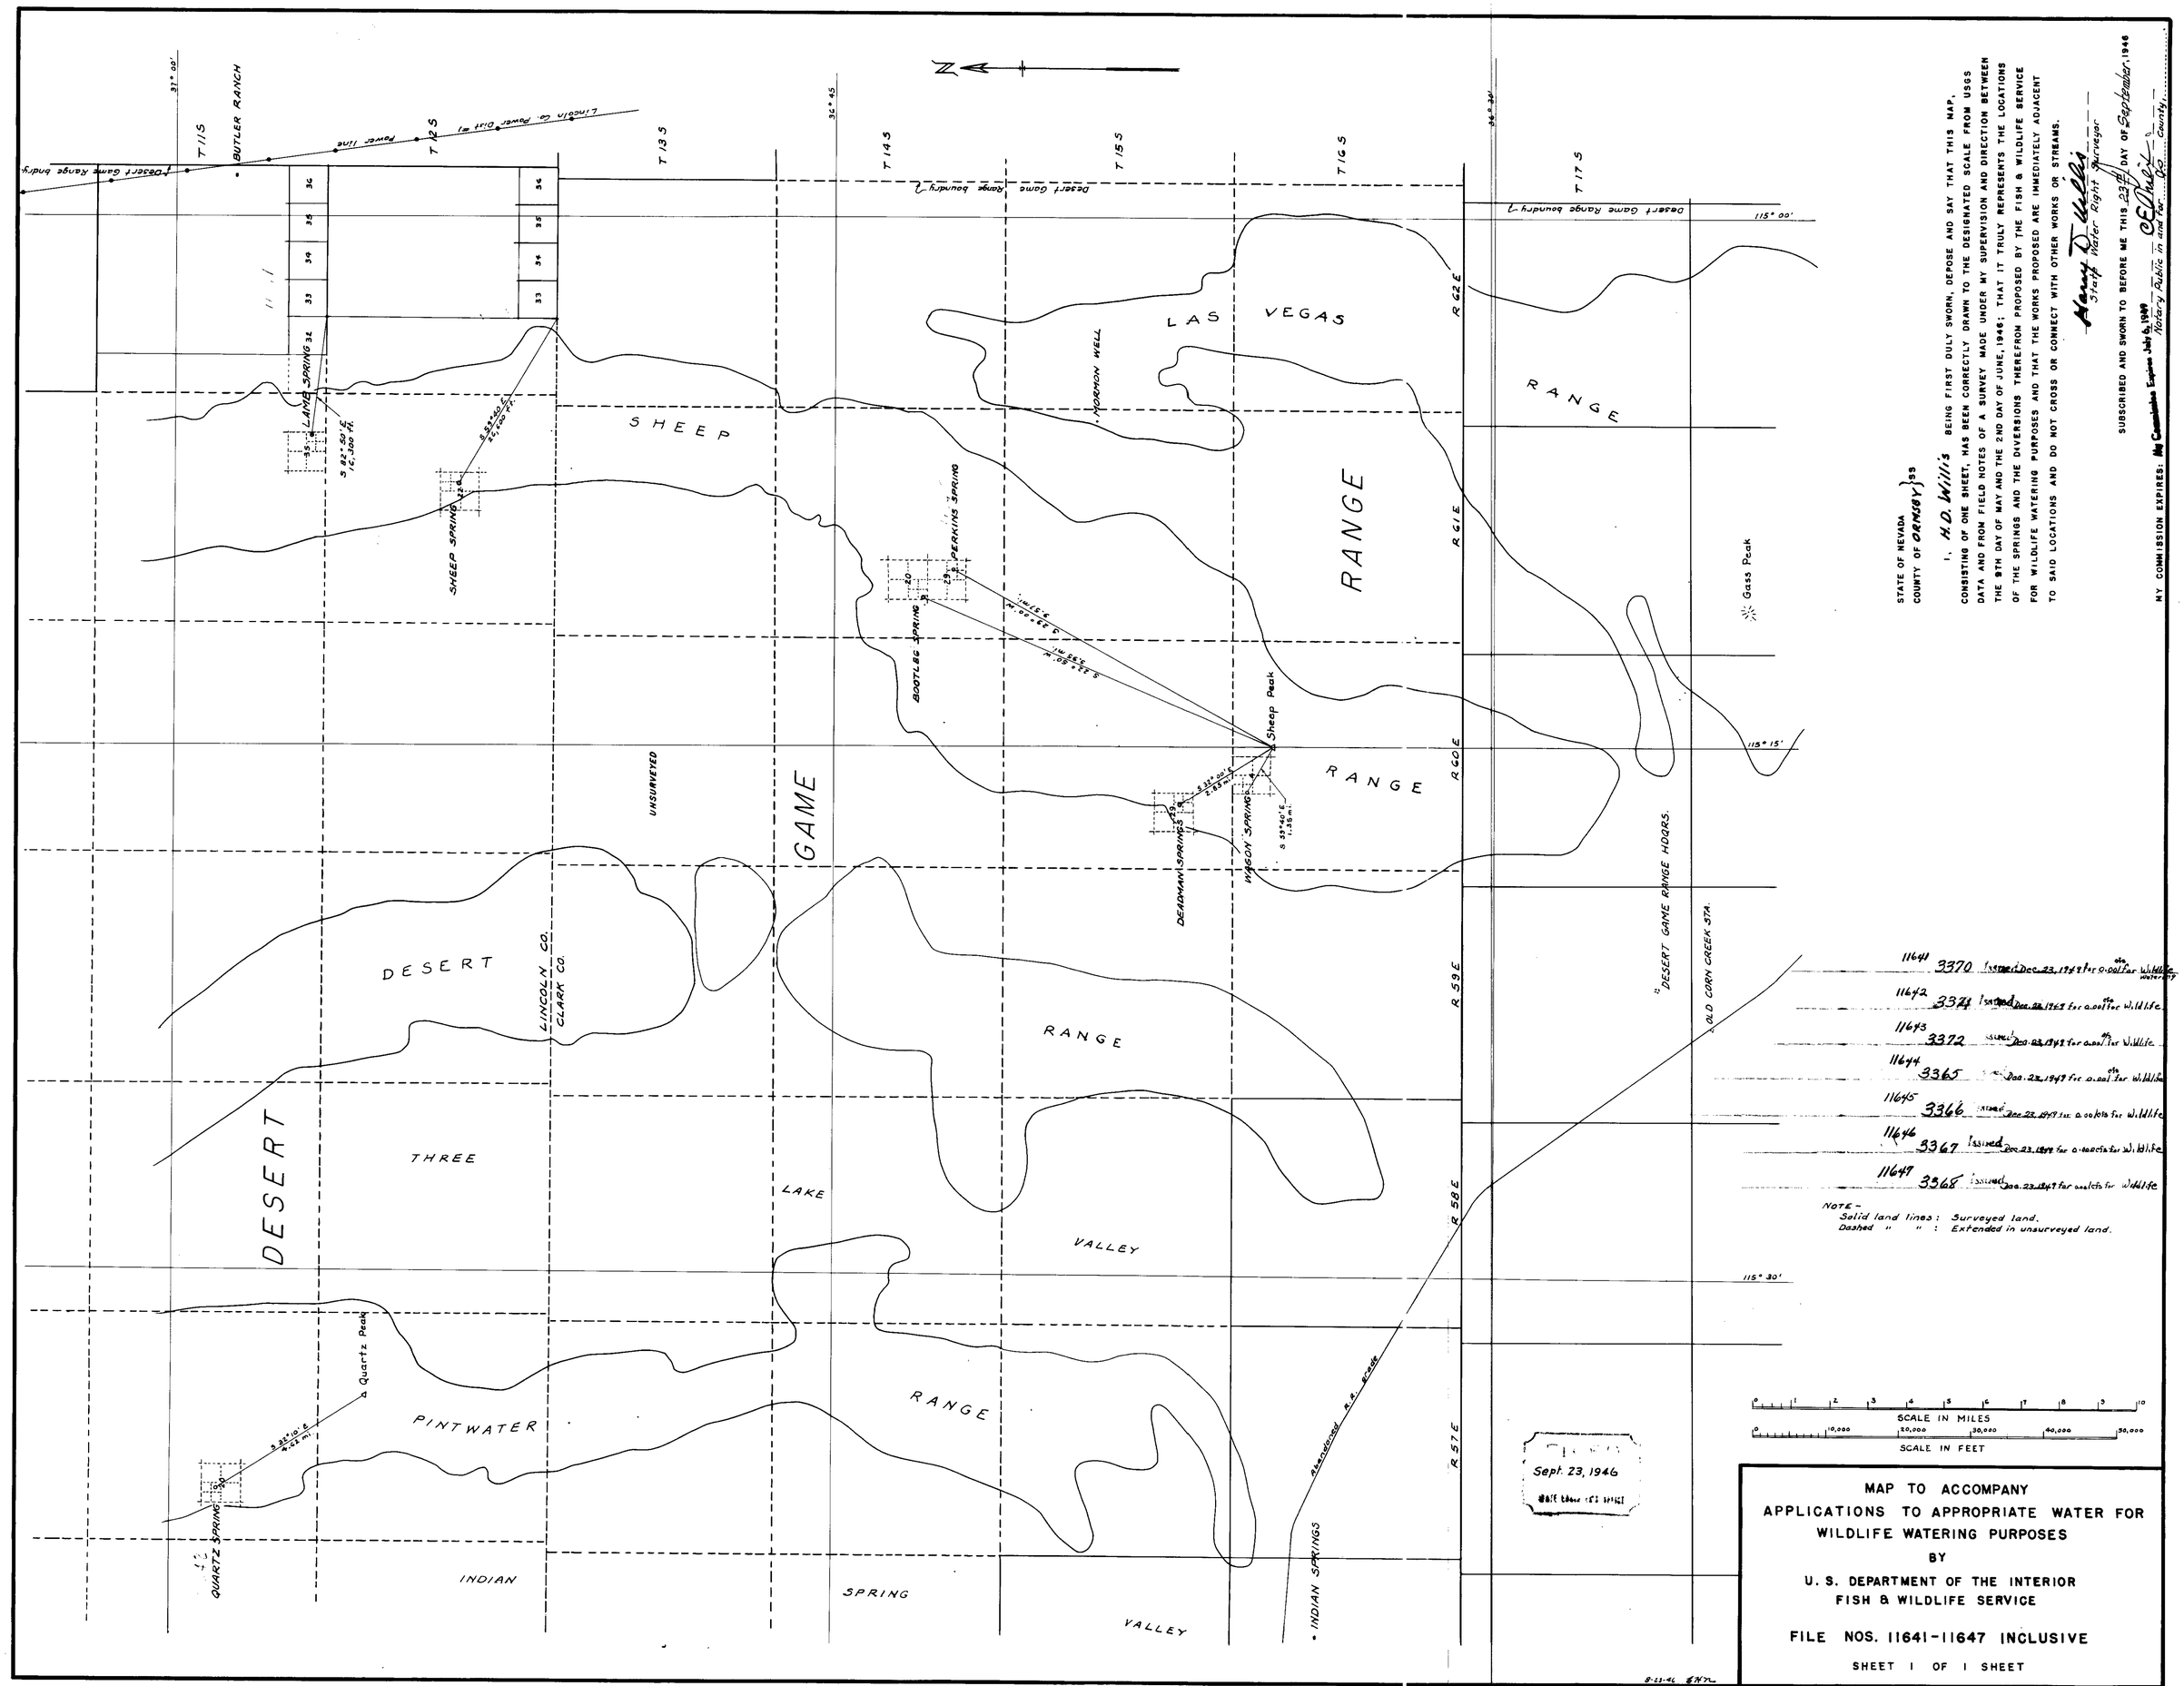

STATE OF NEVADA
COUNTY OF ORMSBY } ss

I, H. D. Willis BEING FIRST DULY SWORN, DEPOSE AND SAY THAT THIS MAP, CONSISTING OF ONE SHEET, HAS BEEN CORRECTLY DRAWN TO THE DESIGNATED SCALE FROM USGS DATA AND FROM FIELD NOTES OF A SURVEY MADE UNDER MY SUPERVISION AND DIRECTION BETWEEN THE 9TH DAY OF MAY AND THE 2ND DAY OF JUNE, 1946; THAT IT TRULY REPRESENTS THE LOCATIONS OF THE SPRINGS AND THE DIVERSIONS THEREFROM PROPOSED BY THE FISH & WILDLIFE SERVICE FOR WILDLIFE WATERING PURPOSES AND THAT THE WORKS PROPOSED ARE IMMEDIATELY ADJACENT TO SAID LOCATIONS AND DO NOT CROSS OR CONNECT WITH OTHER WORKS OR STREAMS.

Harry D. Willis
State Water Right Surveyor

SUBSCRIBED AND SWORN TO BEFORE ME THIS 23rd DAY OF September, 1946

MY COMMISSION EXPIRES: My Commission Expires July 6, 1949 — Notary Public in and for Co. County.

MAP TO ACCOMPANY
APPLICATIONS TO APPROPRIATE WATER FOR
WILDLIFE WATERING PURPOSES
BY
U. S. DEPARTMENT OF THE INTERIOR
FISH & WILDLIFE SERVICE

FILE NOS. 11641-11647 INCLUSIVE

SHEET 1 OF 1 SHEET

File under → 11641 11642 11643 11644 11645 11646 11647