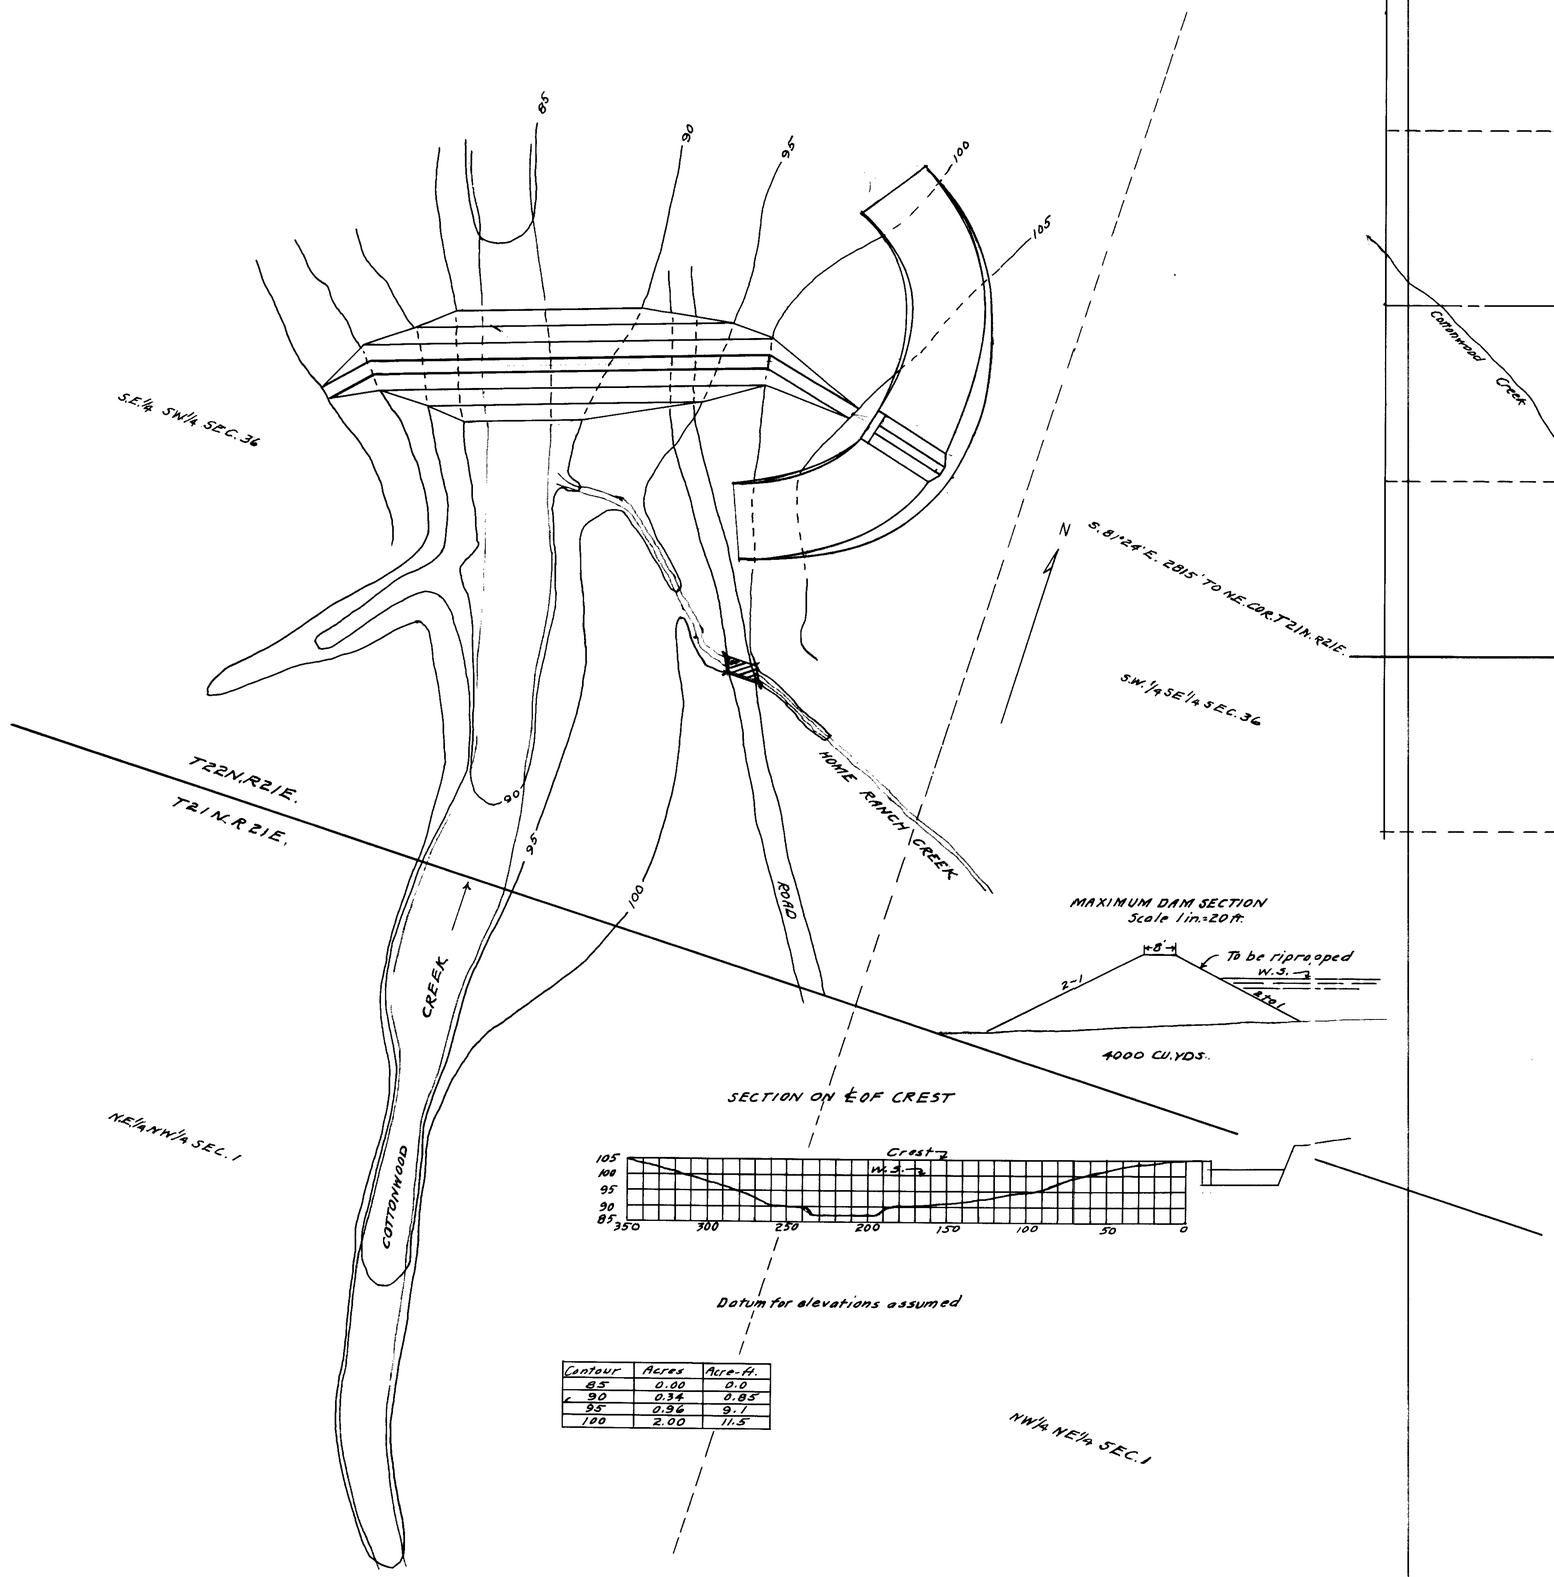

Contour	Acres	Acre-ft.
85	0.00	0.0
90	0.34	0.85
95	0.96	9.1
100	2.00	11.5

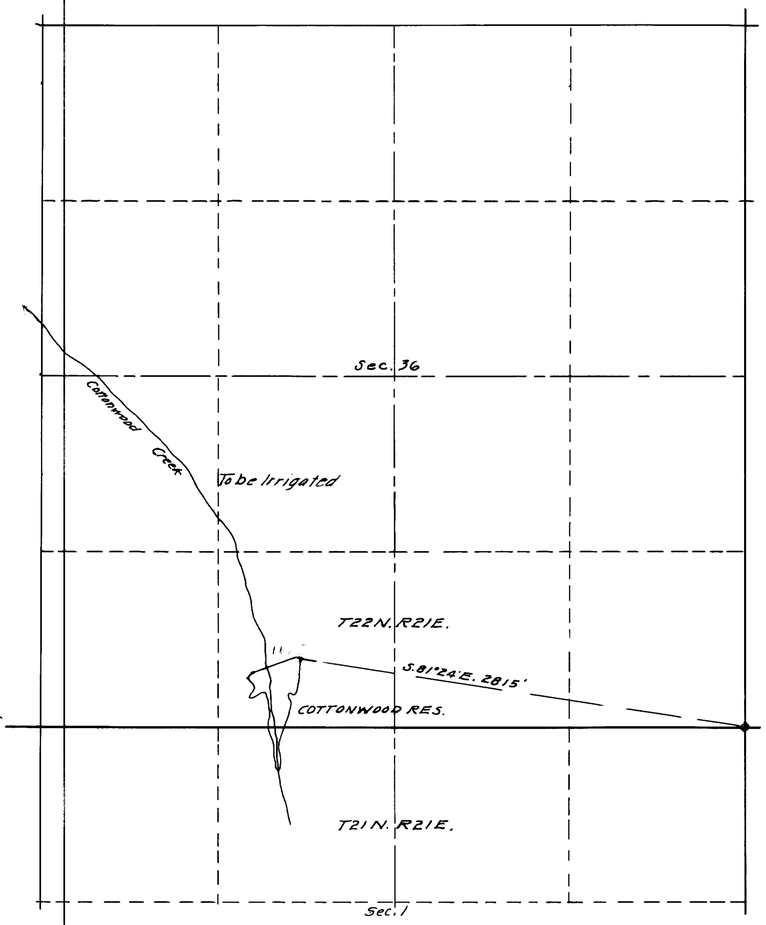

State of Nevada, } ss.
County of ~~Washoe~~ Ormsby

I, C. Y. Taylor, being first duly sworn, depose and say that the above map is a true and accurate plat of Cottonwood Creek storage works as taken from the field notes of a survey made under my direction, completed on the 28th day of June, 1946; that such survey was made at the instance of Wm. M. Stead; that the map represents the works described in Application No. , together with the location of streams and ditches in the immediate vicinity.

C. Y. Taylor
State Water Right Surveyor

Subscribed and sworn to before me this 29th day of July, 1946

C. E. Quist
Notary Public in and for ~~Washoe~~ Ormsby County, Nevada.

0 50 100 150 200 FT.

FILED
July 29, 1946
ENGINEER'S OFFICE

MAP
OF
COTTONWOOD RESERVOIR SITE
To Accompany Application for Permit to Store Water
by
WM. M. STEAD
WASHOE COUNTY, NEVADA

11650