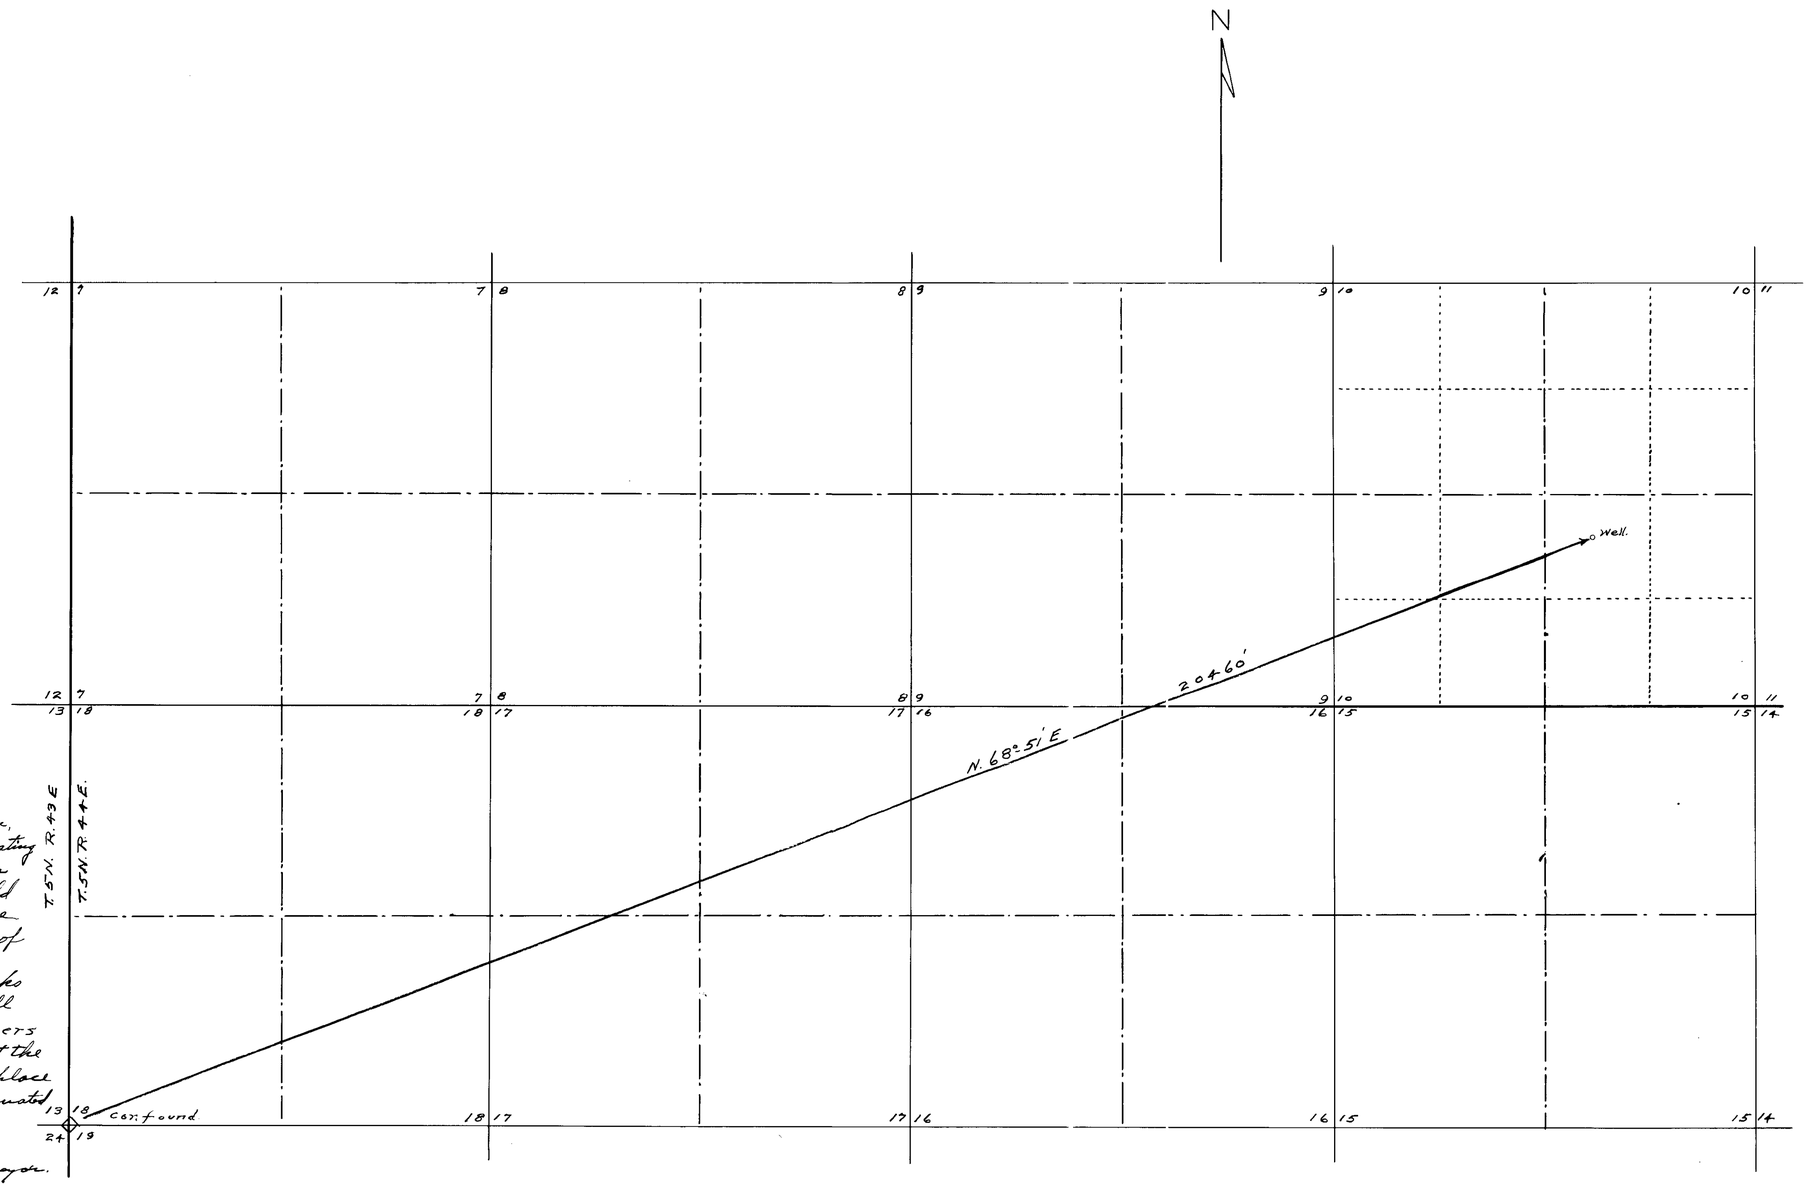

State of Nevada } S.S.
County of Nye }

I, D.S. Johnson, being first duly sworn, depose and say that this Map consisting of 1 sheet has been correctly drawn to the designated scale from field notes of a survey made by me between the 20th and 24th days of July 1946. That it truly and correctly represents the location of the works used to divert water from a Well in Nye County by Cavanaugh Brothers for Stockwatering purposes. That the proposed point of diversion, the place of use are fully and correctly designated hereon.

D.S. Johnson
State Water Right Surveyor.

Subscribed and sworn to before me this 9th day of August, 1946

Hans Jensen
Notary Public

3133 Issue Sept. 22, 1948

August 19, 1946

MAP
TO ACCOMPANY APPLICATION
TO APPROPRIATE WATER FOR STOCK-WATERING BY
CAVANAUGH BROTHERS FROM A WELL

Scale 1"=1000' Aug. 20, 1946.

11659