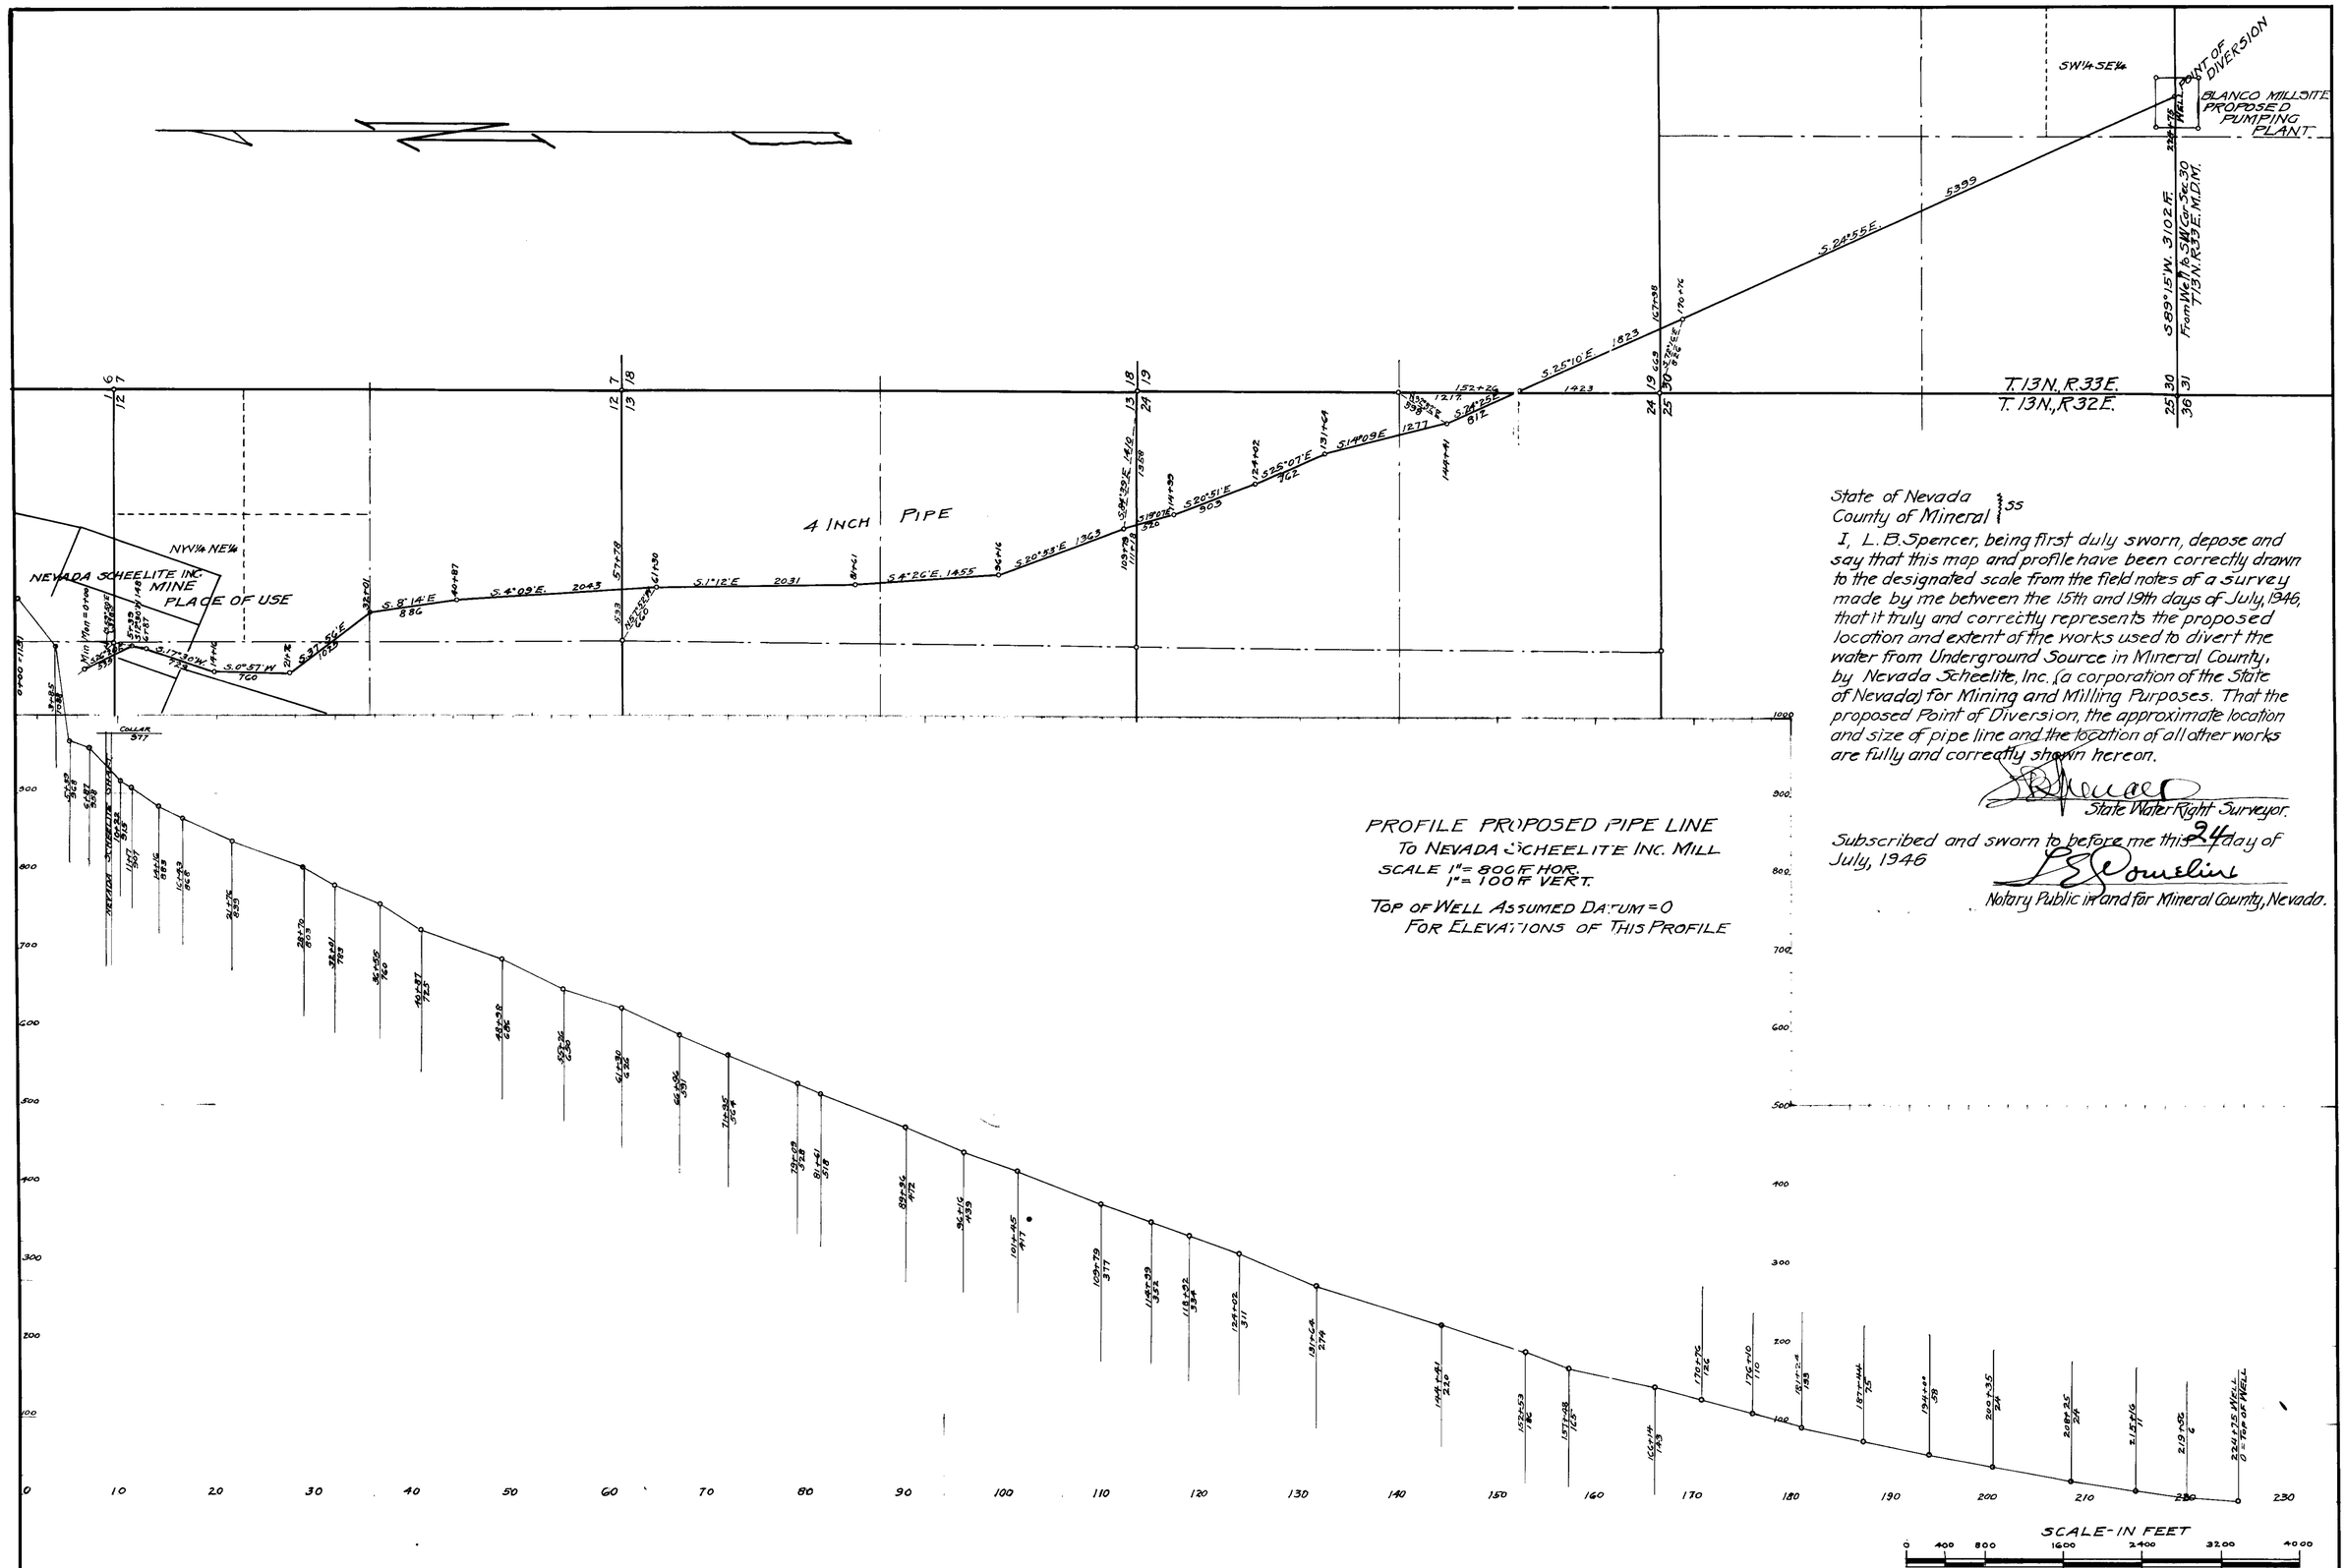

PROFILE PROPOSED PIPE LINE
TO NEVADA SCHEELITE INC. MILL
SCALE 1" = 800 F HOR.
1" = 100 F VERT.

TOP OF WELL ASSUMED DATUM = 0
FOR ELEVATIONS OF THIS PROFILE

State of Nevada
County of Mineral } ss

I, L. B. Spencer, being first duly sworn, depose and say that this map and profile have been correctly drawn to the designated scale from the field notes of a survey made by me between the 15th and 19th days of July, 1946, that it truly and correctly represents the proposed location and extent of the works used to divert the water from Underground Source in Mineral County, by Nevada Scheelite, Inc. (a corporation of the State of Nevada) for Mining and Milling Purposes. That the proposed Point of Diversion, the approximate location and size of pipe line and the location of all other works are fully and correctly shown hereon.

L. B. Spencer
State Water Right Surveyor.

Subscribed and sworn to before me this 24 day of July, 1946

L. E. Douglas
Notary Public in and for Mineral County, Nevada.

FILED
August 12, 1946
STATE ENGINEER'S OFFICE

MAP

TO ACCOMPANY APPLICATION TO APPROPIATE WATER FOR MINING & MILLING PURPOSES BY NEVADA SCHEELITE, INC. FROM UNDERGROUND SOURCE IN MINERAL COUNTY, NEVADA.

SCALE 1" = 800 FT. SURVEYED JULY 15-19-1946

BY L. B. SPENCER
STATE WATER RIGHT SURVEYOR
MINA, NEVADA

11664