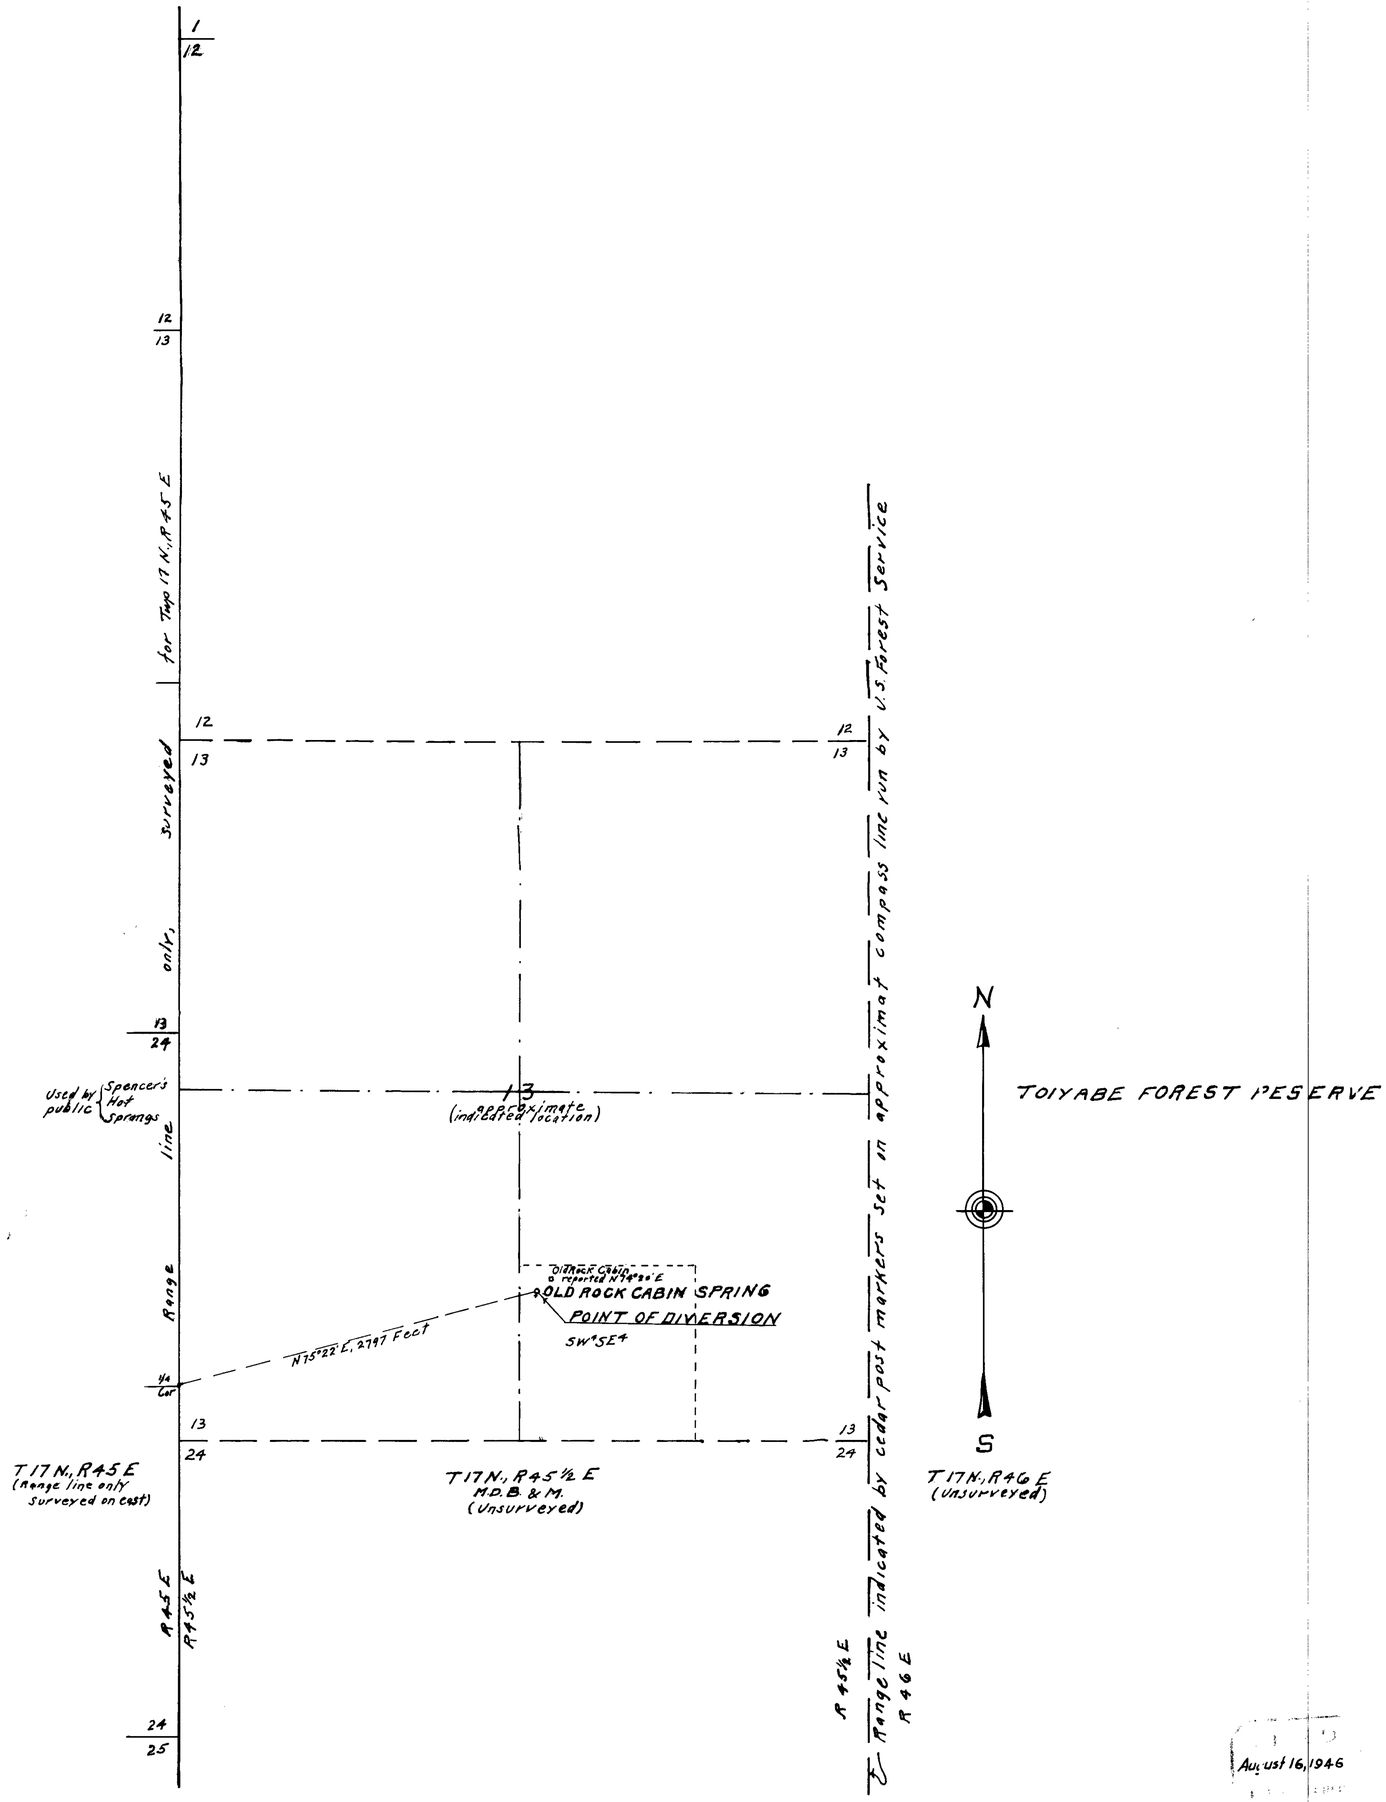

STATE of NEVADA
County of Ormsby } s.s.

I, E. P. Osgood being first duly sworn, depose and say that this map, consisting of 1 sheet, has been correctly drawn to the designated scale from field notes of a survey made by me on the 6th day of August, 1946; that it truly and correctly represents the proposed location and extent of the works used to divert water from Old Rock Cabin Spring in Lander Co. by Mrs. Marie Streshley, Mrs. Edith Givens & W. L. Petersen for Stockwatering purposes. That the proposed Point of Diversion, the approximate location and size of the diverting channel, all reservoirs or basins, the location and names of all other works which will cross or connect with the proposed works, and the boundary of all lands, showing by 40 acre subdivisions the areas proposed to be irrigated, are fully and correctly designated thereon.

E. P. Osgood
State Water Right Surveyor

Subscribed and sworn to before me this 16th day of Aug. 1946

C. E. Duke
Notary Public in & for Ormsby County, Nevada

My commission expires ~~My Commission Expires July 6, 1949~~

3295 rec. 10/26/49 for 0.047 c.f.s.

MAP TO ACCOMPANY
APPLICATION NO. _____
OF MRS. MARIE STRESHLEY, MRS. EDITH GIVENS
AND W. L. PETERSEN
TO APPROPRIATE WATER FOR STOCKWATERING
FROM OLD STONE CABIN SPRING
LANDER COUNTY, NEVADA
August 1946 E. P. Osgood, St. Wat. Rt. Sur.
SCALE: 1" = 600'
100 0 500 1000 1500 2000 Feet

August 16, 1946

11667