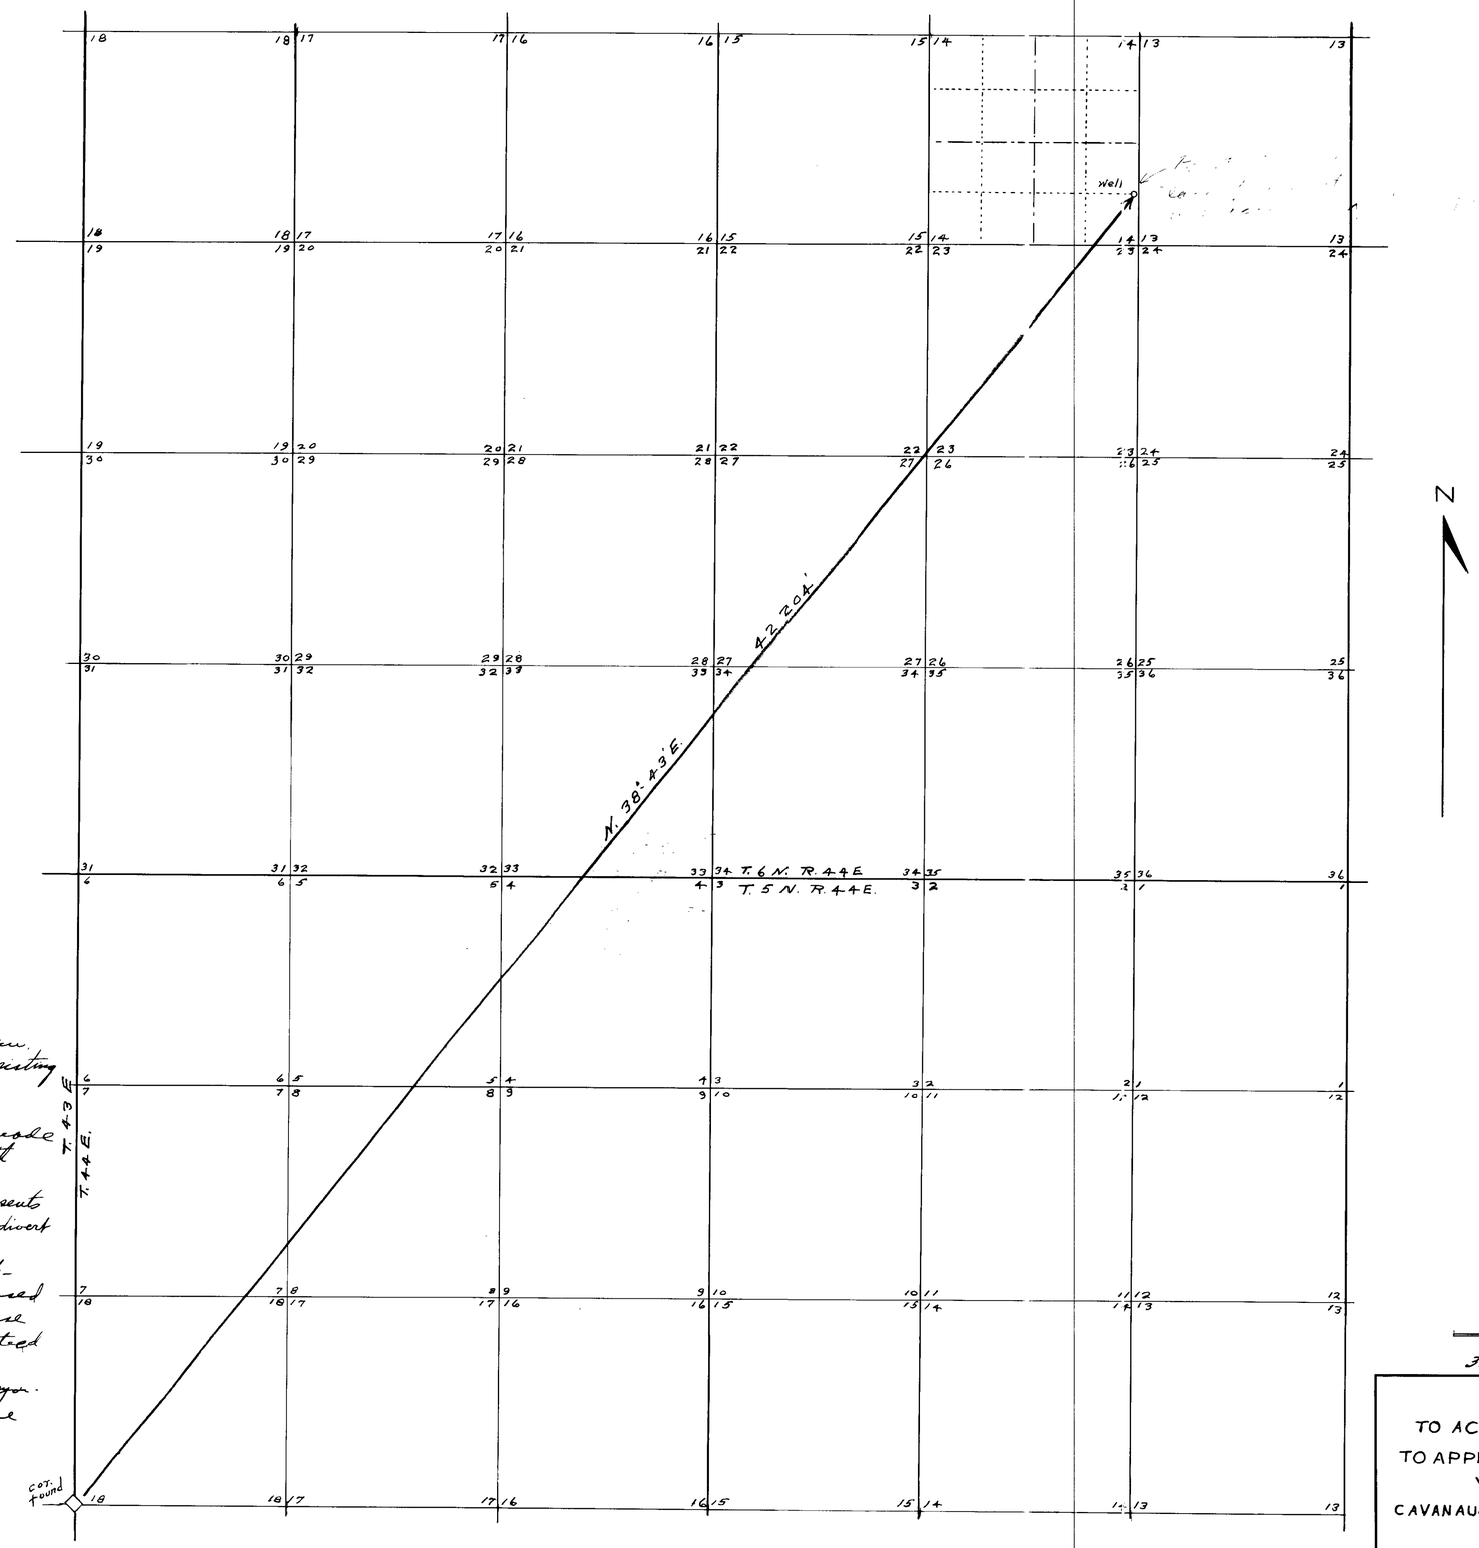

N

State of Nevada } S.S.
County of Nye }

I, D. S. Johnson, being first duly sworn, deposes and say that this Map consisting of one sheet has been correctly drawn to the designated scale from field notes of a survey made by me between the 1st and 9th days of August 1946
That it truly and correctly represents the location of the works used to divert water from a Well in Nye County by CAVANAUGH BROTHERS for stock-watering purposes. That the proposed point of diversion, the place of use are fully and correctly designated hereon.

D S Johnson
State Water Right Surveyor.

Subscribed and sworn to before me
This 13th day of Aug. 1946
D E Ward
Notary Public

August 19, 1946

1000 2000 4000 6000 8000

3245 Apr. 13, 1949

MAP
TO ACCOMPANY APPLICATION
TO APPROPRIATE WATER FOR STOCK-WATERING BY
CAVANAUGH BROTHERS FROM A WELL.

Scale 1" = 2000' Aug. 13th, 1946.

11670