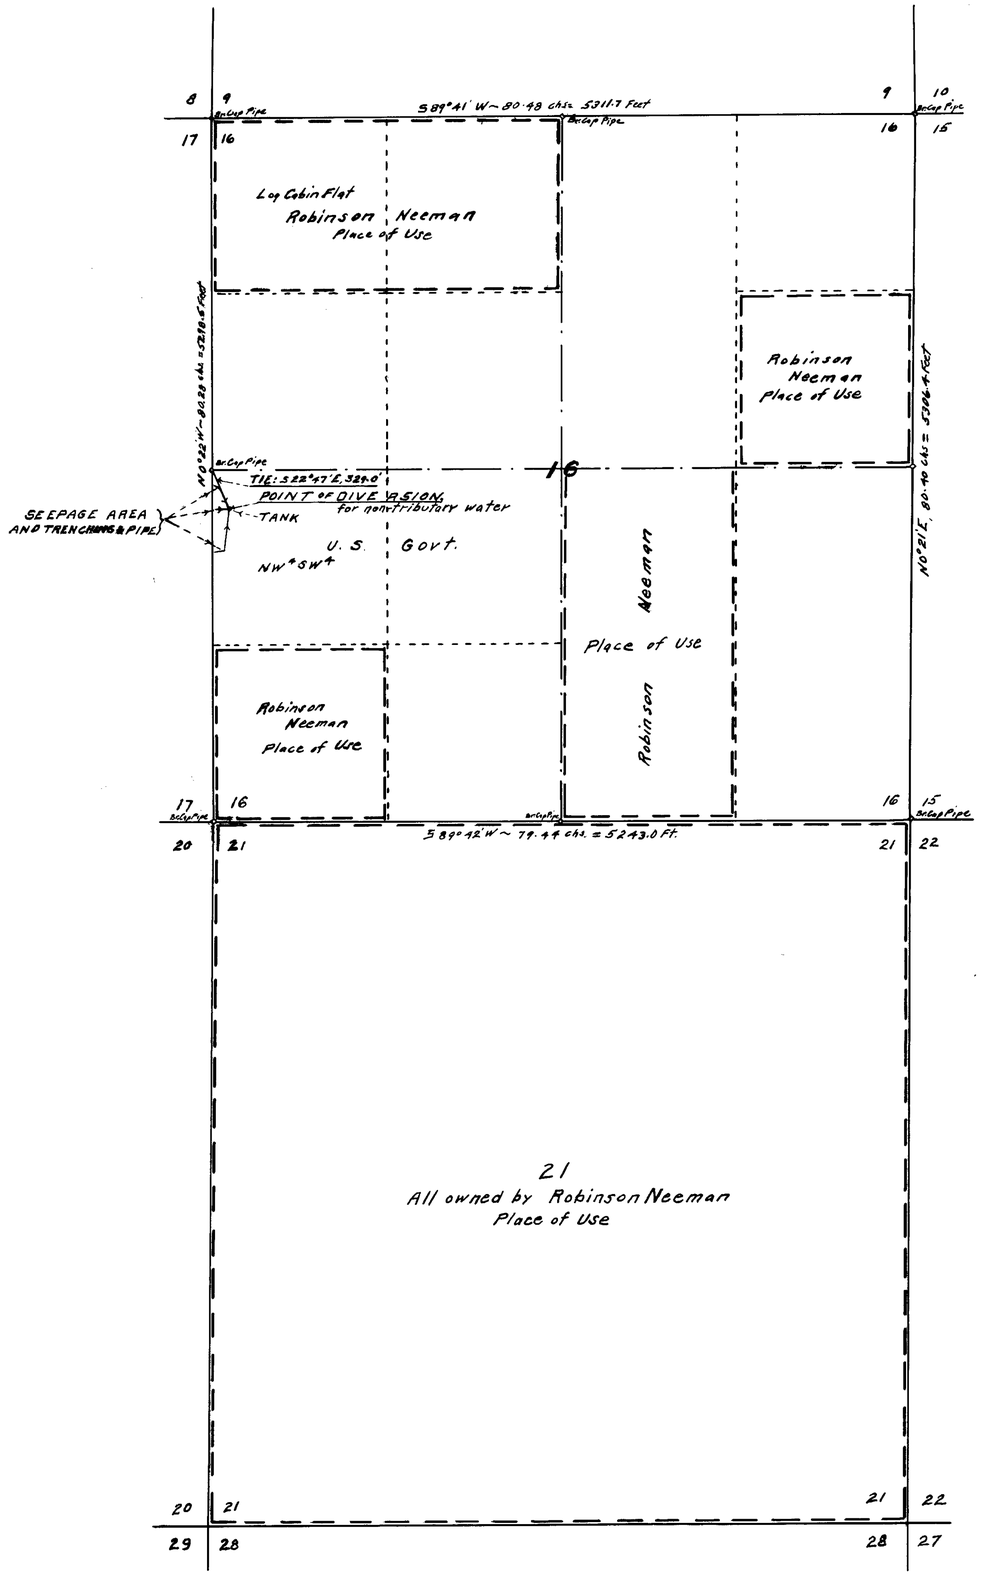

T17N - R19E
M. D. B. & M.

STATE of NEVADA
County of Ormsby } ss.

I, E. P. Osgood, being first duly sworn, depose and say that this map, consisting of 1 sheet, has been correctly drawn to the designated scale from field notes of a survey made by me on the 27th day of August 1946; that it truly and correctly represents the proposed location and extent of the works used to divert water from UNNAMED SEEPS in Washoe County by ROBINSON NEEMAN for Quasi-Municipal Use; that the proposed Point of Diversion, the approximate location and size of the diverting channel, all reservoirs or basins, the location and names of all other works which will cross or connect with the proposed works and the boundary of all lands, showing by 40 acre subdivisions the areas proposed to be irrigated, are fully and correctly designated thereon.

E. P. Osgood
State Water Right Surveyor

Subscribed and sworn to before me this 4th day of September 1946

C. F. Muse
Notary Public in & for Ormsby County, Nevada

My commission expires My commission Expires July 6, 1947

SCALE: 1" = 600'

100 0 500 1000 2000 3000 Feet

FILED
Sept. 4, 1946
STATE ENGINEER'S OFFICE

MAP TO ACCOMPANY
APPLICATION NO. _____
OF ROBINSON NEEMAN
TO APPROPRIATE WATER FOR QUASI-MUNICIPAL USE
FROM UNNAMED SEEPS
WASHOE COUNTY, NEVADA
August 1946 E. P. Osgood, St. Wat. Rt. Sur.

11682