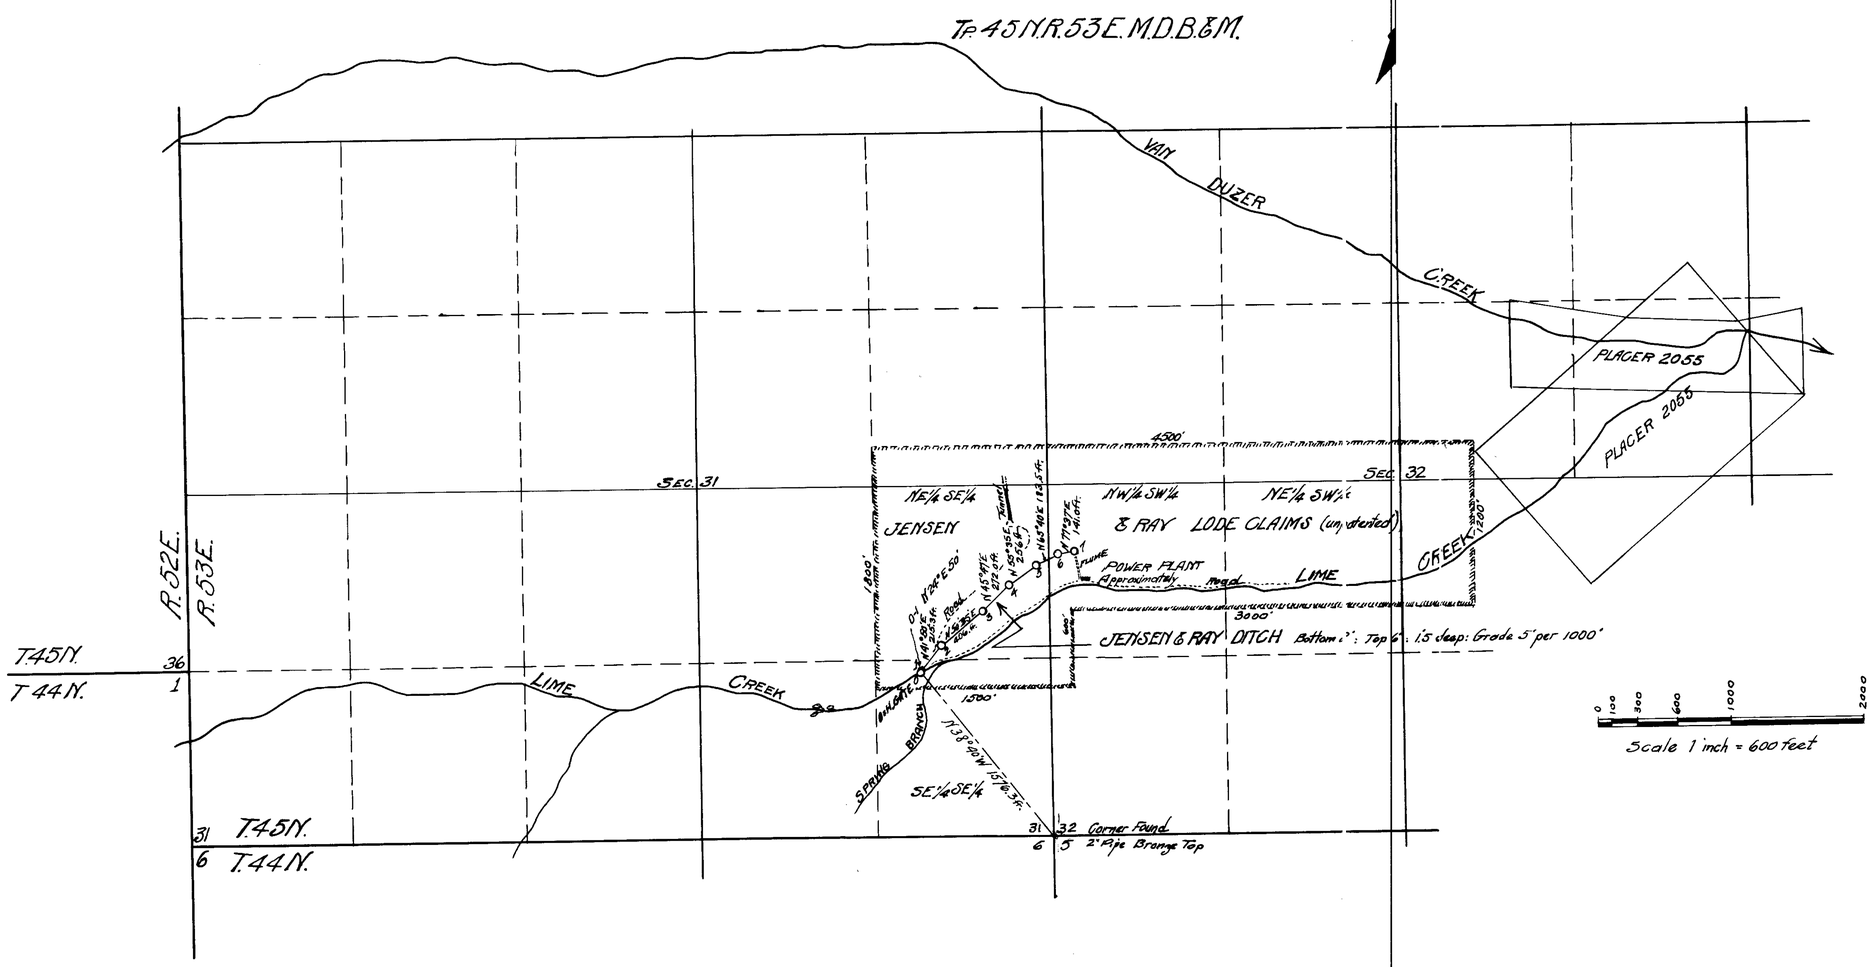


STATE OF NEVADA } ss.
County of Elko

I, R.A. Kinne, being first duly sworn, depose and say that the above map is a true and accurate plat of the power works, as taken from the field notes of a survey made by me on the 4th day of August, 1946; that such survey was made at the instance of Albert Jensen of McCity, Nev. and M.E. Ray of Elko, Nev.; that the map represents the works described in application No. 11685, together with the location of streams and ditches in the immediate vicinity.

R.A. Kinne
State Water Surveyor

Subscribed and sworn to before me this the 5th day of September, 1946.

Notary Public in and for Elko County, Nevada

Affidavit not in accordance with regulations

FILED
October 3, 1946
STATE ENGINEER'S OFFICE

MAP OF
PROPOSED JENSEN & RAY DITCH
SHOWING
SOURCE: LIME CREEK; and POWER-SITE
ELKO COUNTY, NEVADA
APPLICANTS:- Albert Jensen, McCity, and M.E. Ray, Elko, Nev.

11685