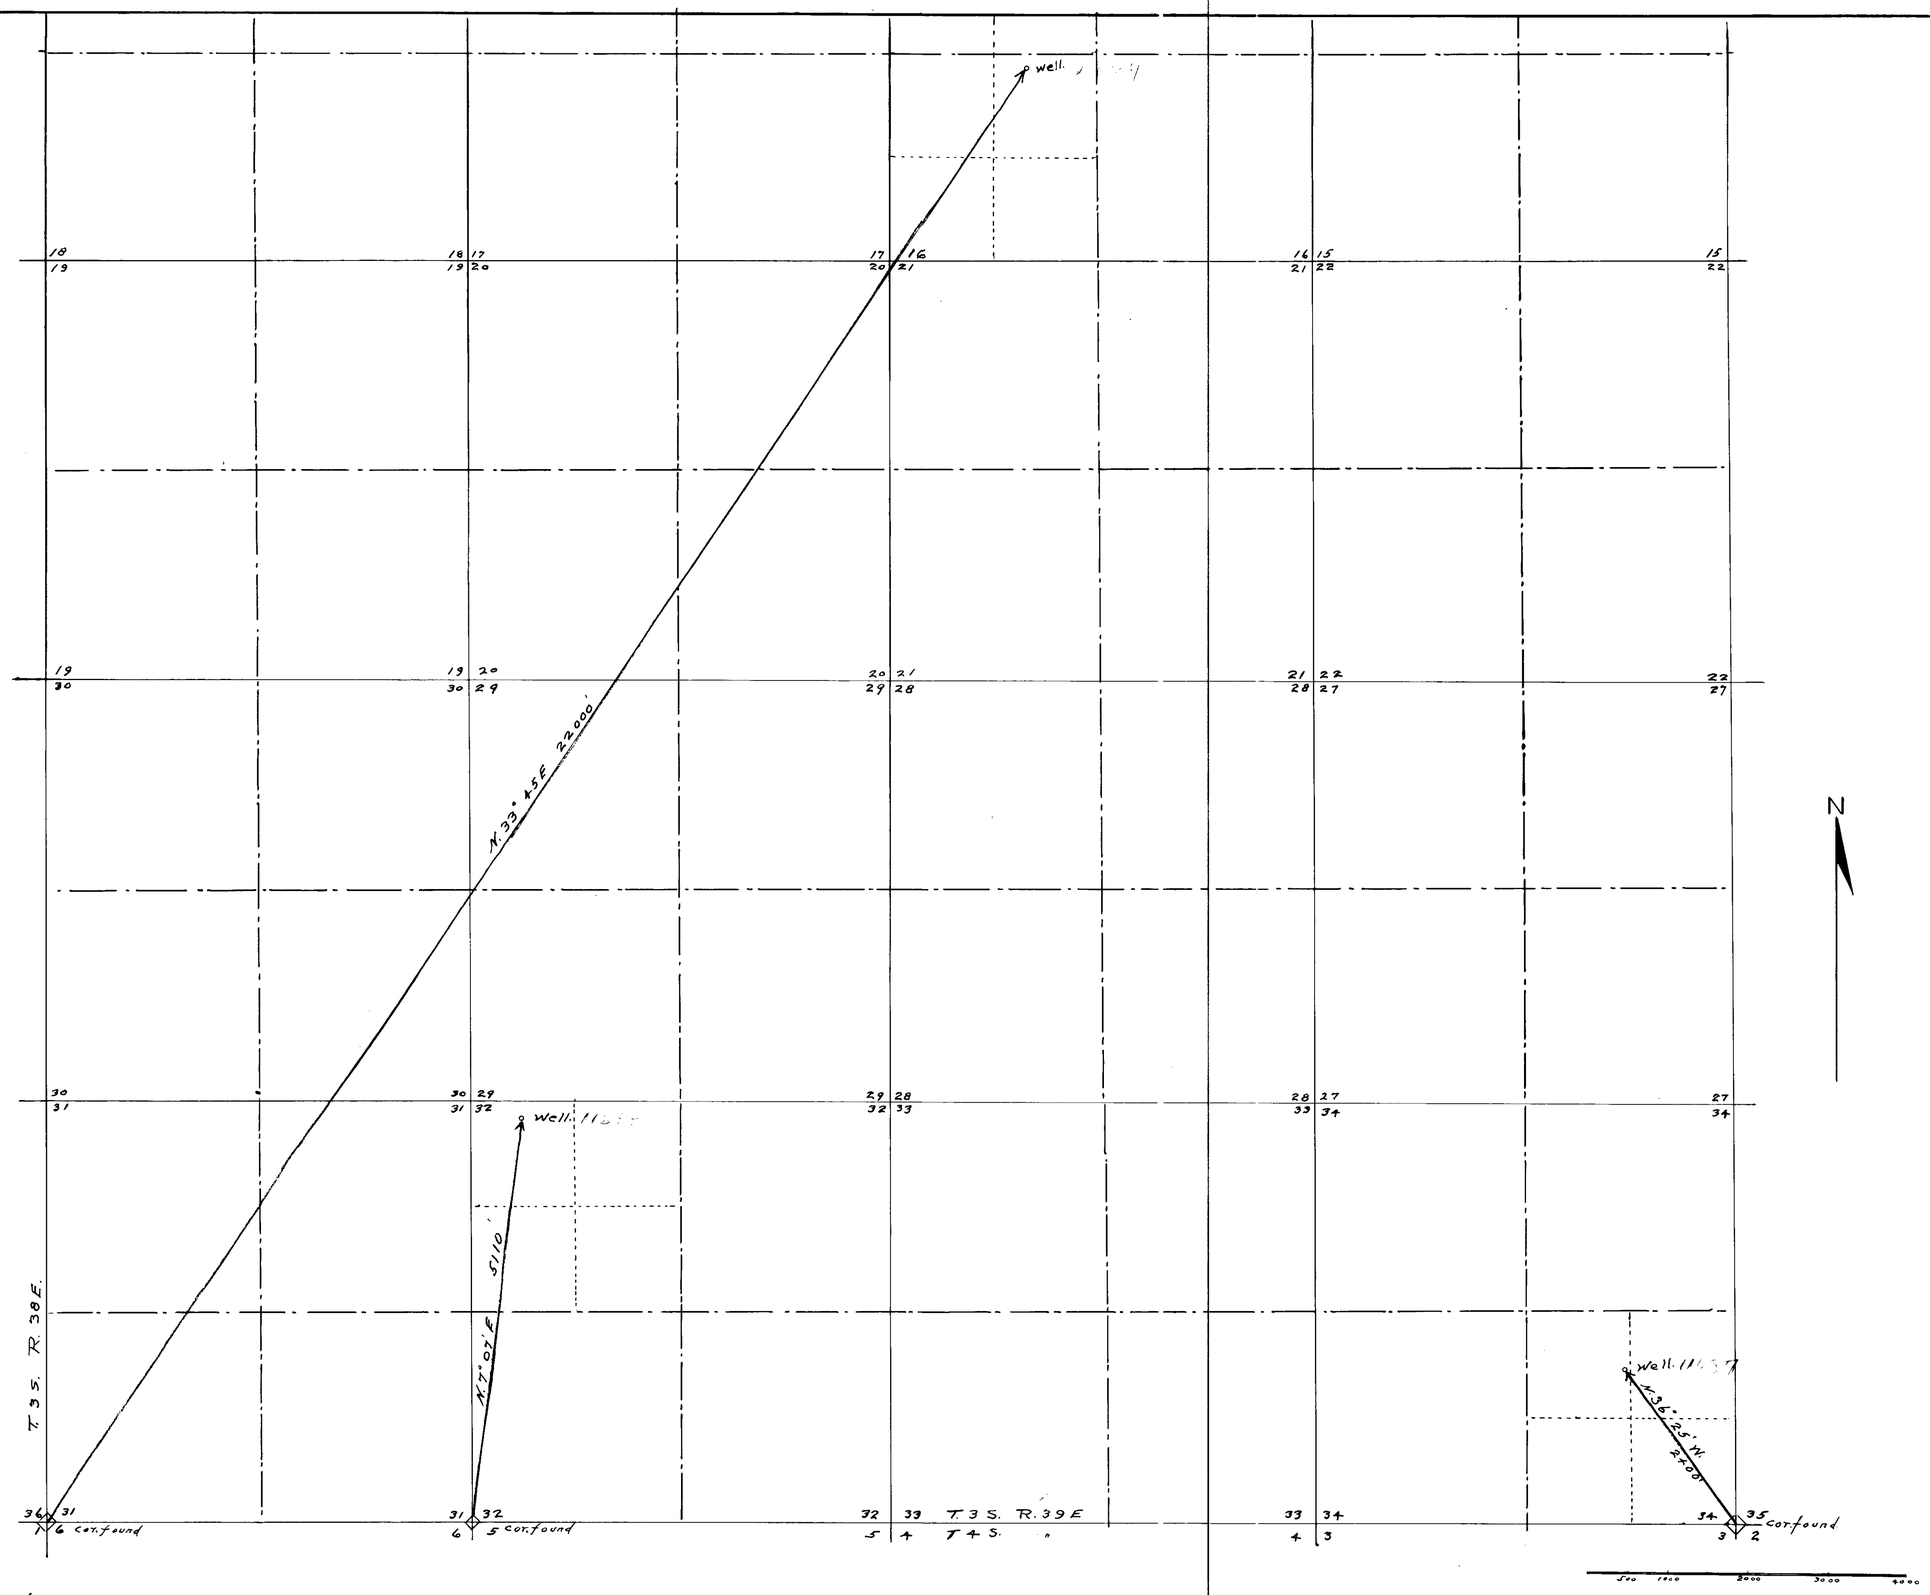

State of Nevada }
County of Nye }

I, D S Johnson, being first duly sworn, depose and say that this Map, consisting of one sheet, has been correctly drawn to the designated scale, from field notes of a survey made by me Sept. 7th + 8th, 1946. that it truly and correctly represents the location of the works used to divert water from Wells in Nye County by Stanley Chiatovich, H. E. Humphrey and E. W. Shirley for Stock watering purposes.

D S Johnson
State Water Right Surveyor.

Subscribed and sworn to before me this 14th day of Sept. 1946.

Hans Jensen
Notary Public

11687 Certificate No. 3549 Issued Dec. 19, 1950 for 0.0045 cfs

11689 3550 Issued Dec. 19, 1950 for 0.0045 cfs

FILED
Sept. 26, 1946
STATE ENGINEER'S OFFICE

MAP
TO ACCOMPANY APPLICATION TO APPROPRIATE WATER FOR STOCK WATERING FROM WELLS BY STANLEY CHIATOVICH, H.E. HUMPHREY AND E.W. SHIRLEY.

Sept. 9th, 1946 Scale 1" = 1000'

File under → 11687 11688 11689