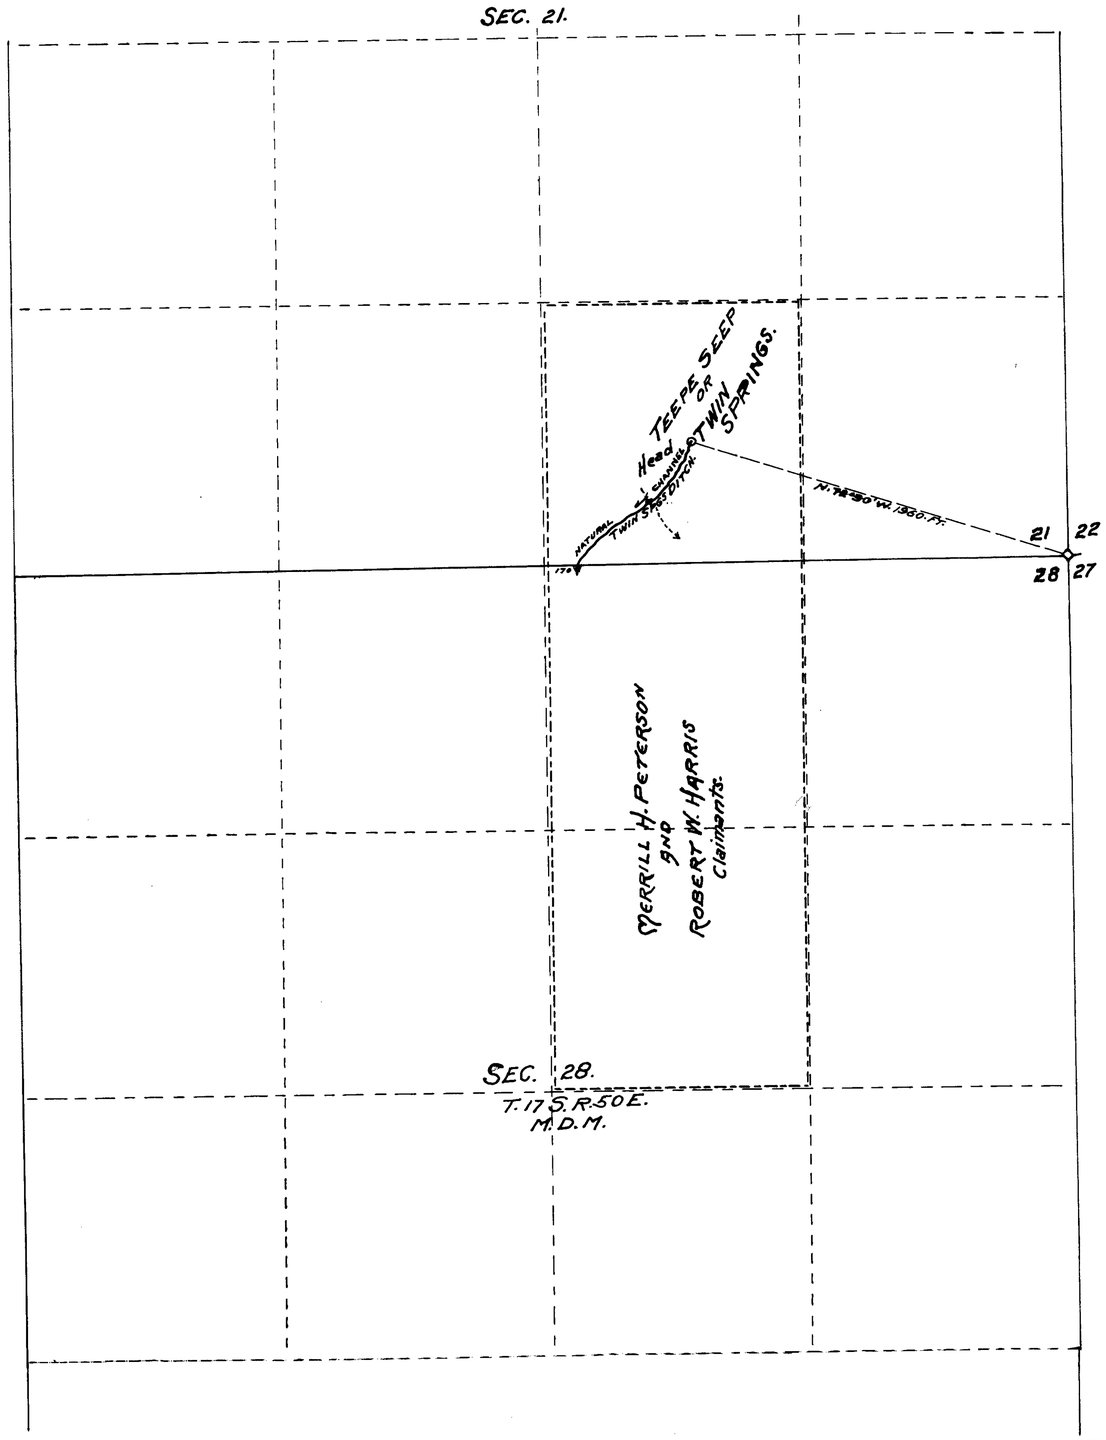

TRAVERSE OF CHANNEL DITCH.

From	To	Course	Dist. Ft.	Remarks.
Spring	N.E. Cor. Sec. 28	S. 72°30' E.	1960.	Sec. 28 T. 17 S. R. 50 E.
Spring	a	S. 35° W.	370.	
a	Sec. 28 N. Line	S. 48° W.	450.	Point 170 ft. E. of N¼ Cor.
Thence	by Laterals, Southerly.			

STATE OF NEVADA,
COUNTY OF NYE. } S.S.

I, Charles G. Walker, being first duly sworn, depose and say that this map has been correctly drawn to the designated scale from field notes of a survey made by me between the 9th and 11th days of August, 1946. and that it truly and correctly represents the location and extent of the works used to divert the waters from Teepe Seep or Twin Springs, in Nye County, by Merrill H. Peterson and Robert W. Harris for domestic and irrigation purposes. That the proposed point of diversion, the approximate location and size of the diverting channel, all other reservoirs or basins, the location and names of all other works will cross or connect with the proposed works, and the boundry of all lands, showing by legal subdivisions the areas proposed to be irrigated, are fully and correctly designated thereon.

Charles G. Walker
State Water Right Surveyor.

Subscribed and sworn to before me this day of November, 1946.

Dorothy M. Andre
My Commission Expires March 7, 1950
Notary Public in and for Nye County, Nevada.

NORTH

A Crossection Of Natural Channel.

MINIUM GRADE 3 FT. PER. 1000. FT.

SCALE 1 IN. = 400. FT.

0 200 1000 FT. 1500 2000.

FILED
March 22, 1947
STATE ENGINEER'S OFFICE

MAP TO ACCOMPANY APPLICATION No. 11690. TO APPROPRIATE WATER FOR DOMESTIC AND IRRIGATION BY MERRILL H. PETERSON AND ROBERT W. HARRIS FROM TEEPE SEEP OR TWIN SPRINGS NYE COUNTY, NEVADA.

11690