T. 3 S. R. 54 E. M.D.B.&M.

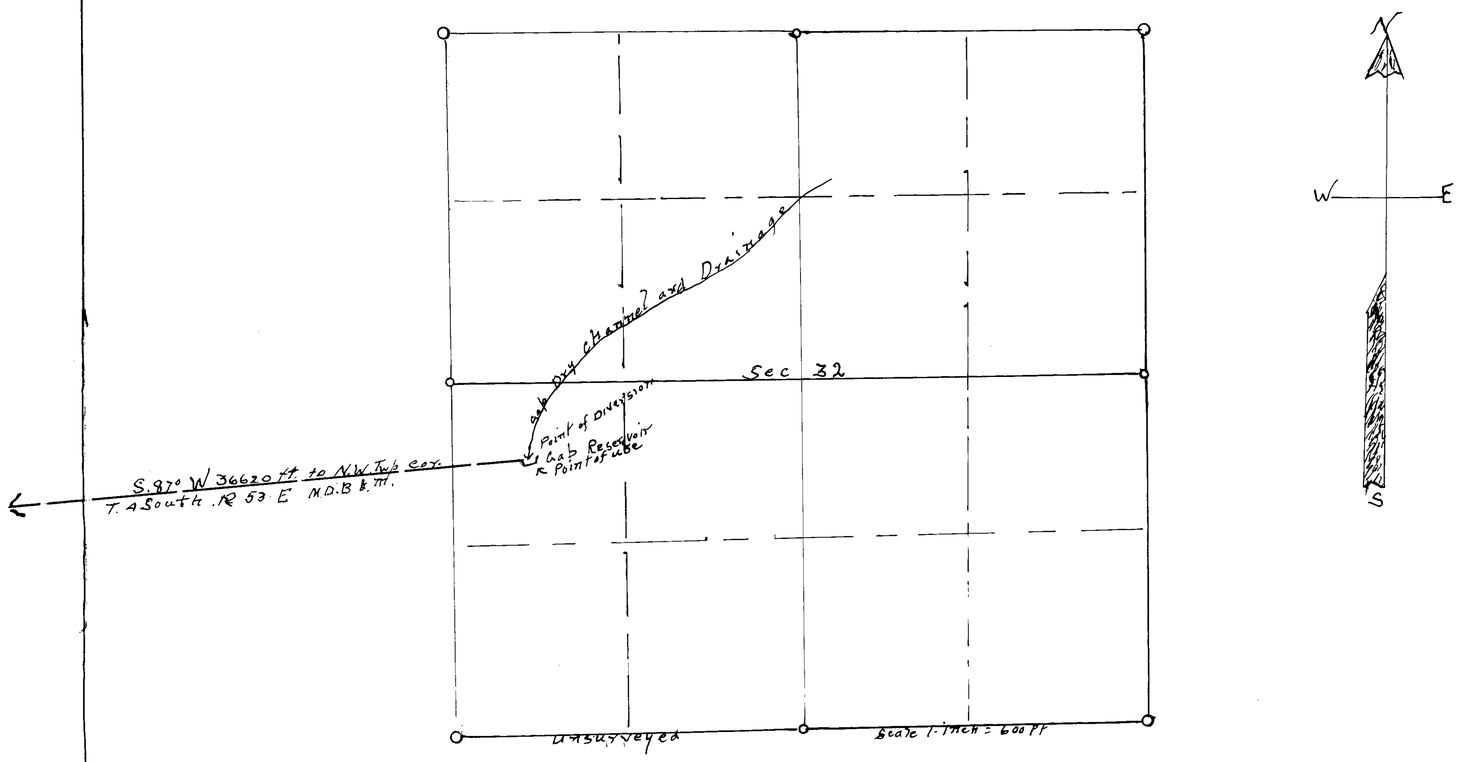

State of Nevada }
County of Lincoln } s.s.

I W. F. Thorne being first duly sworn depose and say that the above map has been correctly drawn to field notes of a survey made by me on July 20th 1946 that it truly and correctly represents the location and extent of the Proposed Works used to Divert Waters from Gap Dry Channel by One Eleven Bar Cattle Co for Stock Watering Purposes That the point of Diversion and the manner of use are fully and accurately Designated thereon

Wm F Thorne
State Water Right Surveyor.

Subscribed and sworn to before me this 31 Day of July 1946

[signature]
Justice of the Peace in and for Alamo,
Lincoln County State of Nevada

FILED
November 27, 1946
STATE ENGINEER'S OFFICE

Map
To Accompany Application
To
Appropriate Water
For
Stock Watering Purposes
By
One Elever Bar Cattle company
Alamo Lincoln Co. Nevada

11693