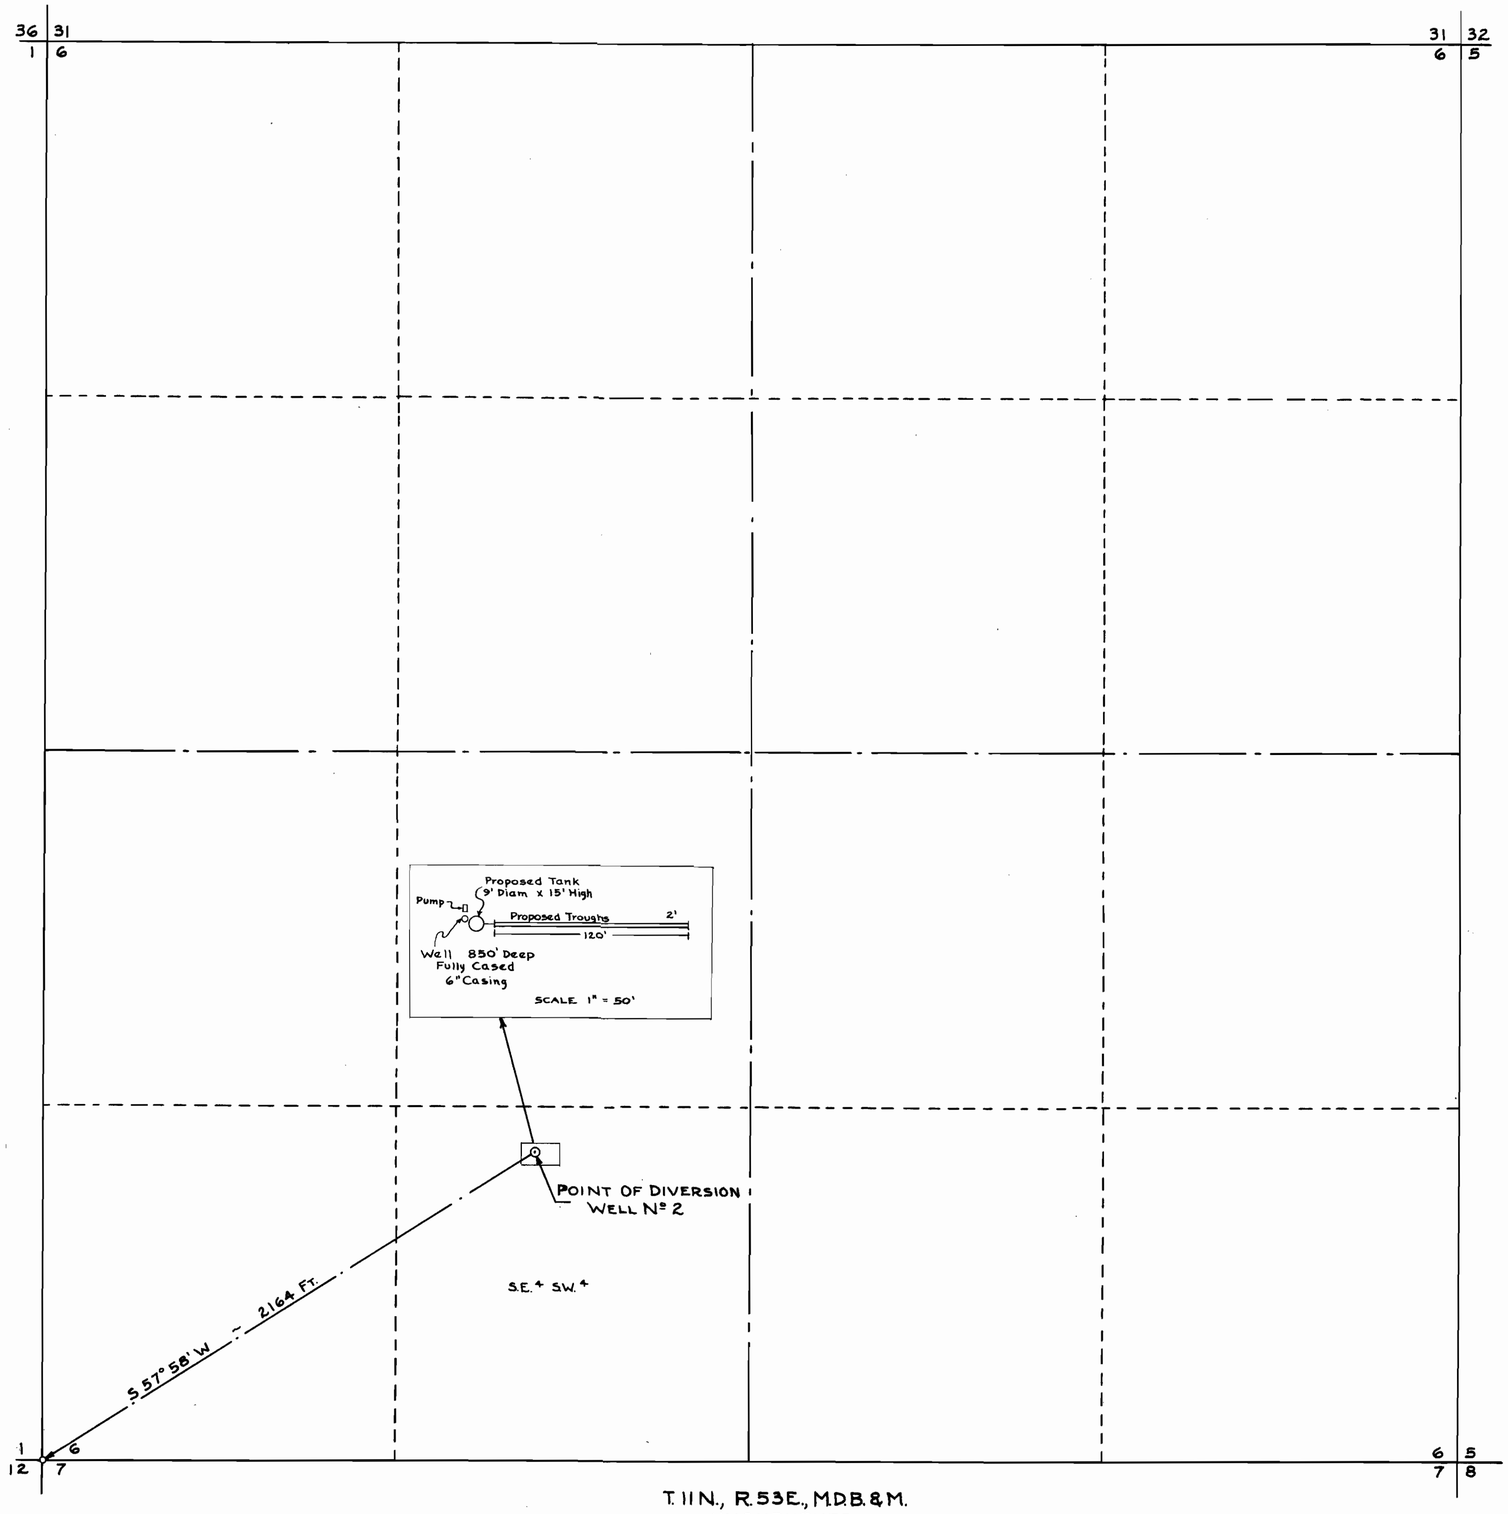

T. 11 N., R. 53 E., M.D.B.&M.
UNSURVEYED

STATE OF NEVADA }
COUNTY OF WHITE PINE } S.S.

I, F.W. Millard, being first duly sworn, depose and say this map has been correctly drawn to the designated scale from the field notes of a survey made under my direction on the 29th day of August, 1946; that it truly and correctly represents the location and extent of the proposed works used to divert water from underground source in Nye County by BERTRAND ARAMBEL for stockwatering purposes. That the proposed point of diversion, the approximate location of the diverting channel, the place and manner of use, and the location and names of all other works or streams which are crossed by, or connected with the said works, are fully and correctly designated thereon.

F.W. Millard
State Water Right Surveyor

Subscribed and sworn to before me this____day of _____1946.

_____
Notary Public in and for White Pine County, Nevada
My Commission expires _____.

0' 500' 1000'
SCALE 1" = 300'

Certificate No. 4701 Issued April 9, 1958

FILED
October 4, 1946
STATE ENGINEER'S OFFICE

MAP TO ACCOMPANY
APPLICATION TO APPROPRIATE WATER
FOR STOCKWATERING
BY BERTRAND ARAMBEL
FROM UNDERGROUND SOURCE

SURVEYED AUGUST 29, 1946
BY F.W. MILLARD & SON
ELY, NEVADA

82387 11699