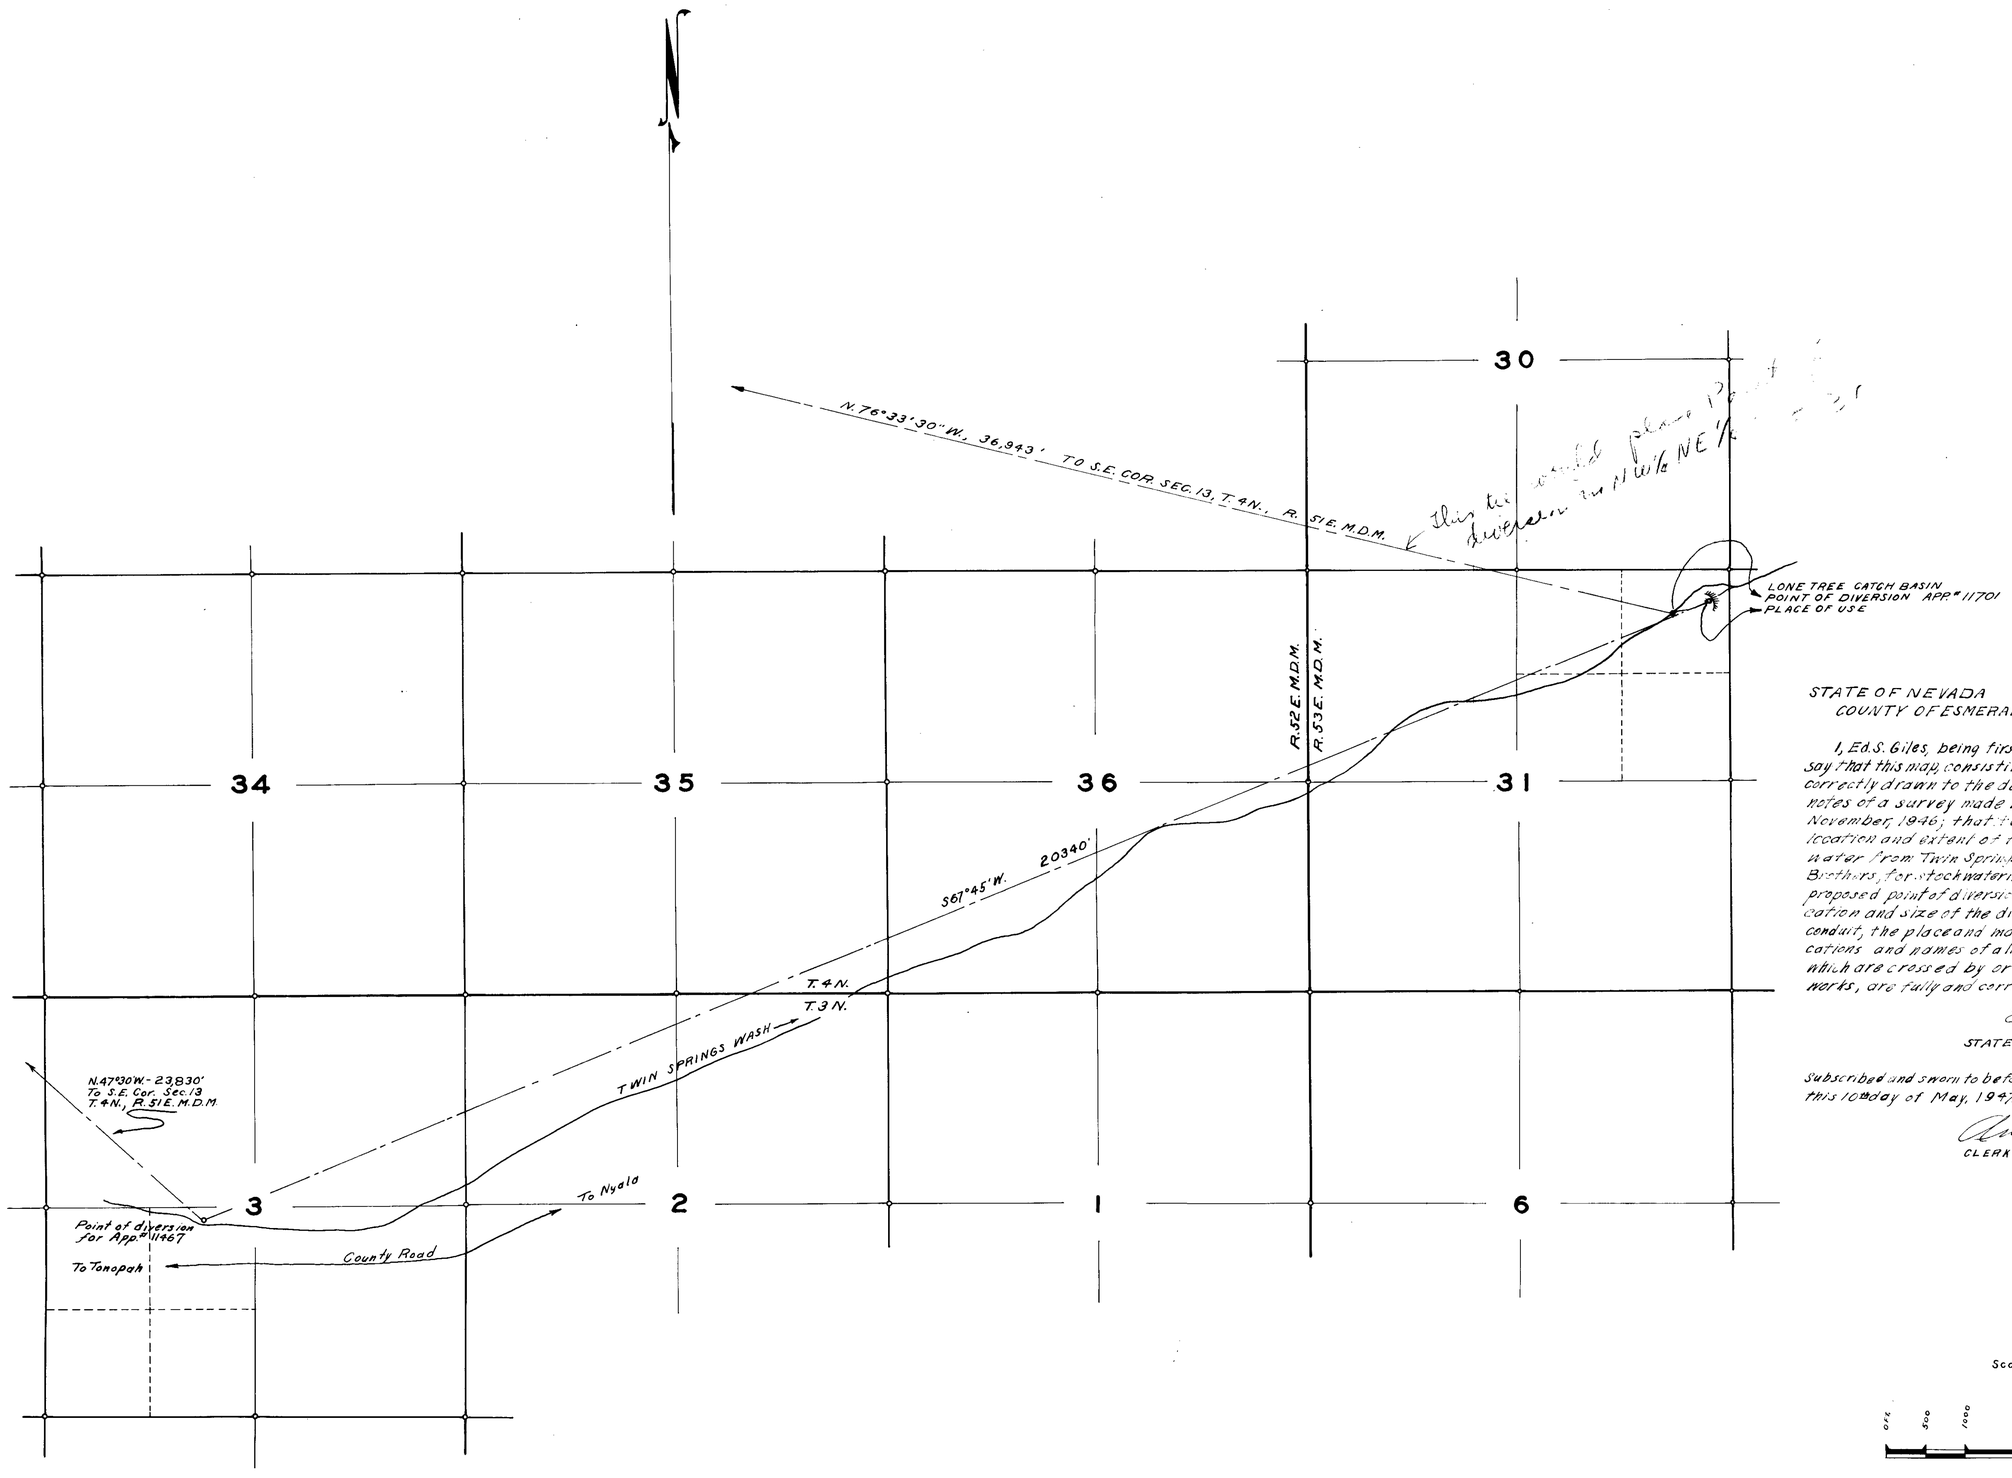

STATE OF NEVADA
COUNTY OF ESMERALDA ..... } s.s.

I, Ed. S. Giles, being first duly sworn, depose and say that this map, consisting of one sheet, has been correctly drawn to the designated scale from field notes of a survey made by me on the 6th day of November, 1946; that it correctly represent the location and extent of the works used to divert water from Twin Springs in Nye County, by Fallini Brothers, for stockwatering purposes. That the proposed point of diversion, the approximate location and size of the diverting channel or other conduit, the place and manner of use, and the locations and names of all other works or streams which are crossed by or connected with the said works, are fully and correctly designated thereon.

Ed. S. Giles
STATE WATER RIGHT SURVEYOR

Subscribed and sworn to before me
this 10th day of May, 1947.

Amy Roberson
CLERK OF DISTRICT COURT

Scale: 1 in. = 1000 ft.

0 F.T. 500 1000 2000 3000 4000

Certificate No. 3103 Issued Apr. 9, 1948

FILED
June 17, 1947
STATE ENGINEER'S OFFICE

MAP TO ACCOMPANY
APPLICATION TO APPROPRIATE WATER
FOR
STOCKWATERING
BY
FALLINI BROTHERS
FROM
TWIN SPRINGS WASH

11701