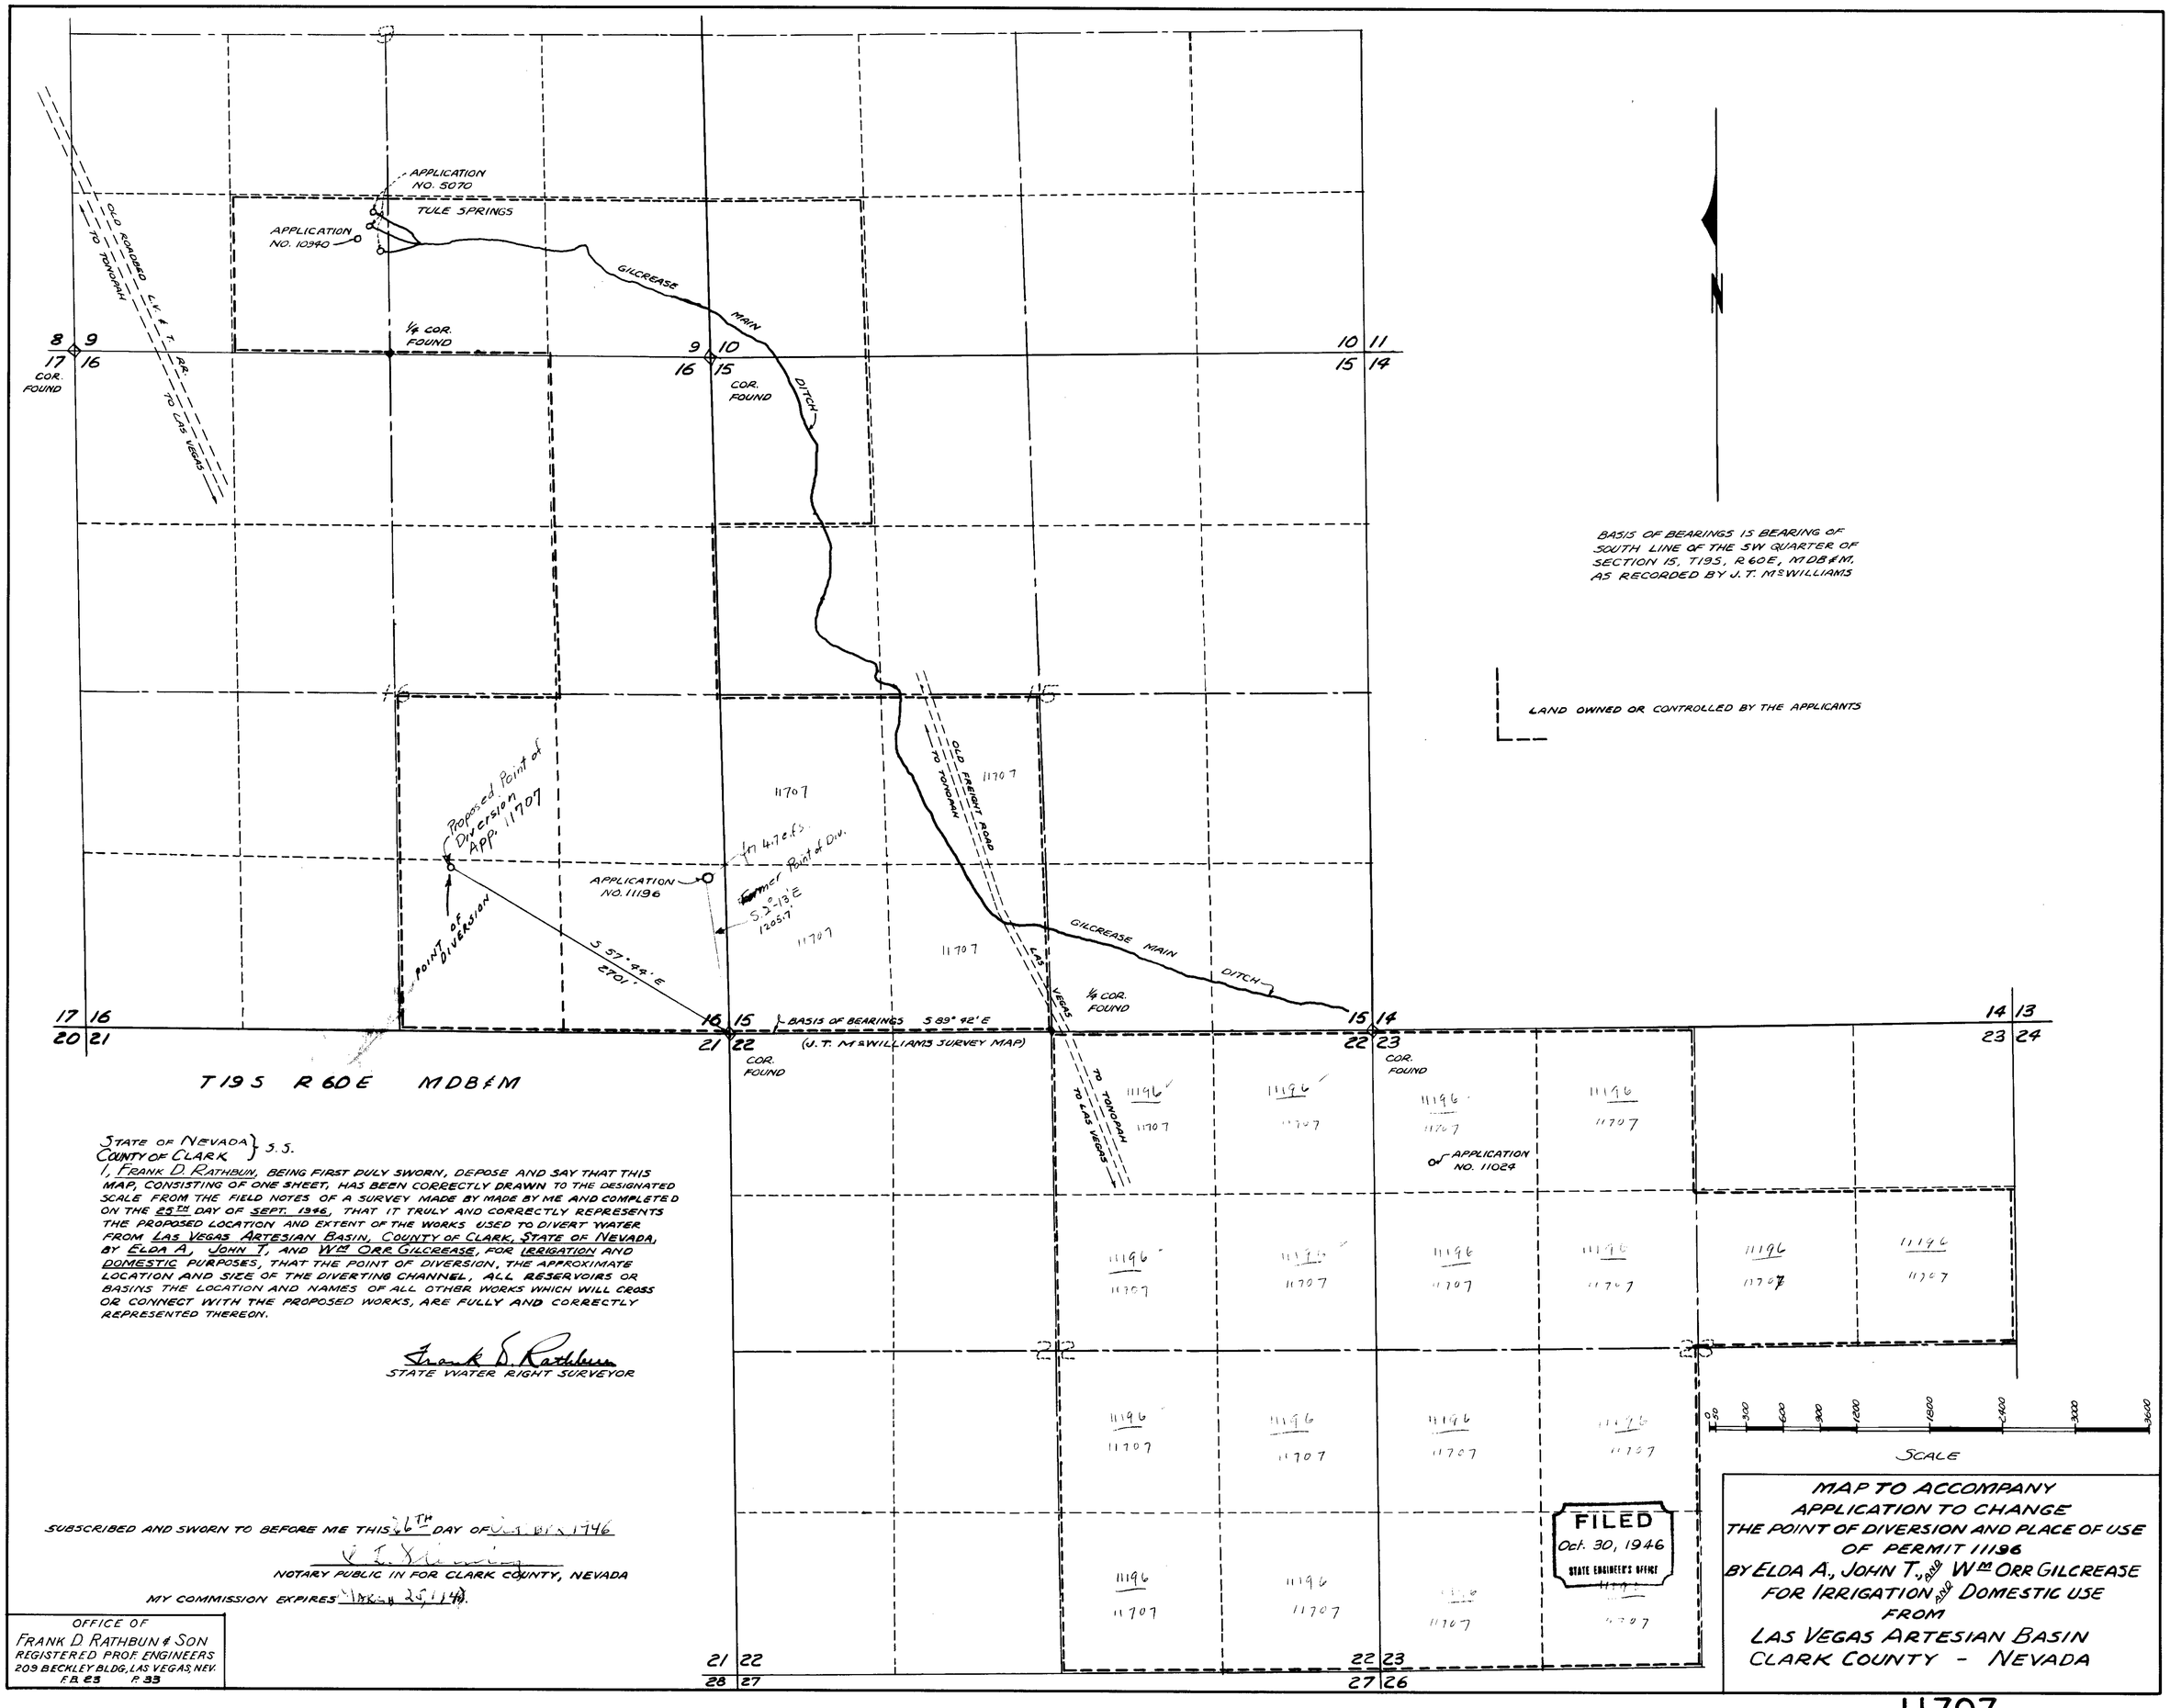

BASIS OF BEARINGS IS BEARING OF SOUTH LINE OF THE SW QUARTER OF SECTION 15, T19S, R60E, MDB&M, AS RECORDED BY J.T. McWILLIAMS

LAND OWNED OR CONTROLLED BY THE APPLICANTS

STATE OF NEVADA } S.S.
COUNTY OF CLARK

I, FRANK D. RATHBUN, BEING FIRST DULY SWORN, DEPOSE AND SAY THAT THIS MAP, CONSISTING OF ONE SHEET, HAS BEEN CORRECTLY DRAWN TO THE DESIGNATED SCALE FROM THE FIELD NOTES OF A SURVEY MADE BY MADE BY ME AND COMPLETED ON THE 25TH DAY OF SEPT. 1946, THAT IT TRULY AND CORRECTLY REPRESENTS THE PROPOSED LOCATION AND EXTENT OF THE WORKS USED TO DIVERT WATER FROM LAS VEGAS ARTESIAN BASIN, COUNTY OF CLARK, STATE OF NEVADA, BY ELDA A., JOHN T., AND WM ORR GILCREASE, FOR IRRIGATION AND DOMESTIC PURPOSES, THAT THE POINT OF DIVERSION, THE APPROXIMATE LOCATION AND SIZE OF THE DIVERTING CHANNEL, ALL RESERVOIRS OR BASINS THE LOCATION AND NAMES OF ALL OTHER WORKS WHICH WILL CROSS OR CONNECT WITH THE PROPOSED WORKS, ARE FULLY AND CORRECTLY REPRESENTED THEREON.

Frank D. Rathbun
STATE WATER RIGHT SURVEYOR

SUBSCRIBED AND SWORN TO BEFORE ME THIS 26TH DAY OF OCT. 1946

V. T. Williams
NOTARY PUBLIC IN FOR CLARK COUNTY, NEVADA

MY COMMISSION EXPIRES March 25, 1949.

OFFICE OF
FRANK D. RATHBUN & SON
REGISTERED PROF. ENGINEERS
209 BECKLEY BLDG., LAS VEGAS, NEV.
F.B. 23 P. 33

FILED
Oct. 30, 1946
STATE ENGINEER'S OFFICE

MAP TO ACCOMPANY
APPLICATION TO CHANGE
THE POINT OF DIVERSION AND PLACE OF USE
OF PERMIT 11196
BY ELDA A., JOHN T., AND WM ORR GILCREASE
FOR IRRIGATION AND DOMESTIC USE
FROM
LAS VEGAS ARTESIAN BASIN
CLARK COUNTY - NEVADA

11707