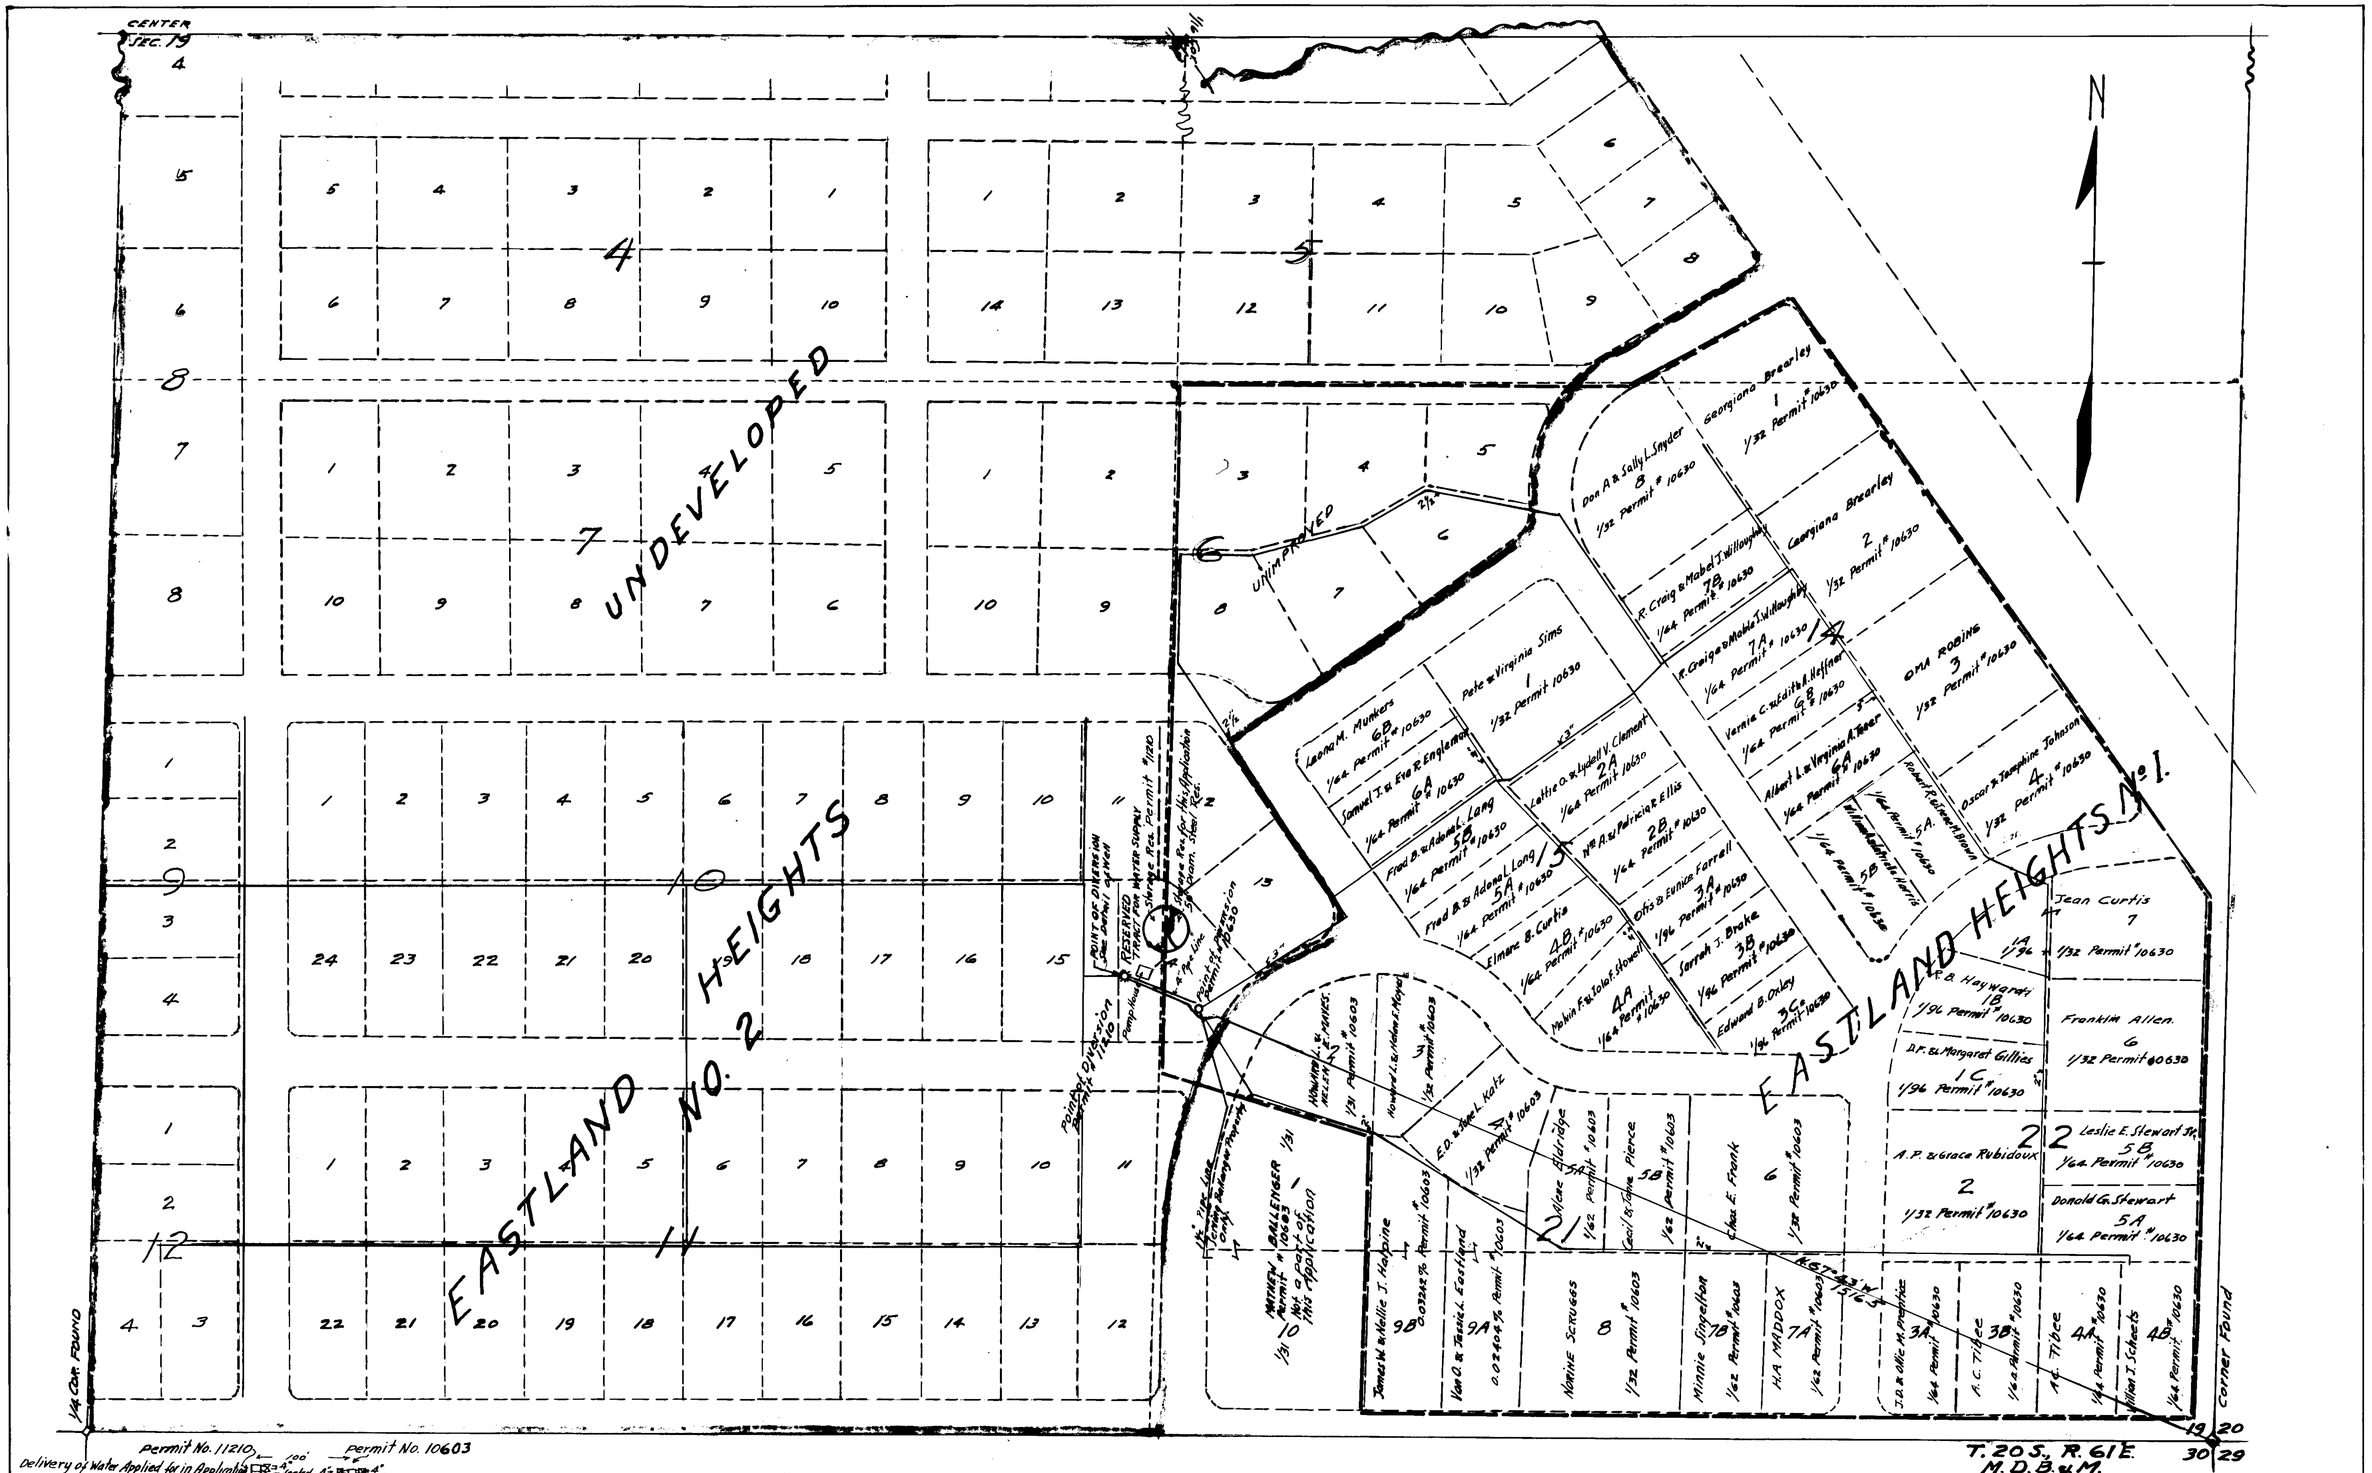

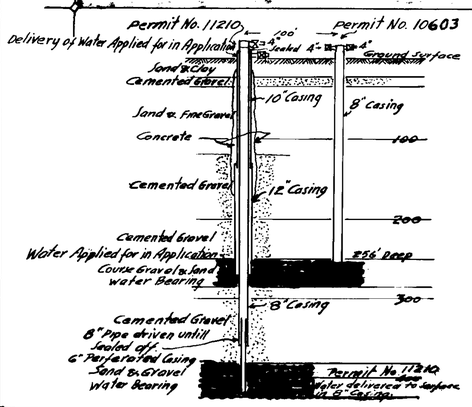

STATE OF NEVADA }
COUNTY OF CLARK } S.S.

I, Van O. Eastland, being first duly sworn, depose and say that this map, consisting of one sheet has been correctly drawn to the designated scale from field notes of a survey made by me on the 18th day of October 1946, that it truly and correctly represents the proposed location and extent of the works used to divert water from an underground source, Clark County, Nevada, By EASTLAND HEIGHTS WATER COMPANY, A COOPERATIVE ORGANIZATION, for QUASI MUNICIPAL and DOMESTIC purposes, that the point of diversion, the location and size of diverting conduits, and all other works, which cross, or connect with these works, and the boundaries of all lands, are correctly designated thereon.

Van O. Eastland
STATE WATER RIGHT SURVEYOR

SUBSCRIBED and SWORN TO BEFORE ME THIS 21st day of October, 1946.

Harry Dickinson
NOTARY PUBLIC IN AND FOR CLARK COUNTY, NEVADA.

My Commission Expires May 23, ~~1944~~ 1950

LEGEND
Boundary Application
" Permit No. 10603
" " " 11210

FILED
October 30, 1946
STATE ENGINEER'S OFFICE

MAP TO ACCOMPANY APPLICATION TO APPRORIATE WATER FOR QUASI MUNICIPAL & DOMESTIC PURPOSES

BY EASTLAND HEIGHTS WATER CO. (A COOPORATIVE ORGANIZATION) FROM UNDERGROUND SOURCE, CLARK COUNTY, NEV. APPLICATION NO.

See 3B U. Map filed May 13, 1948 under 10630 Trans.

11711