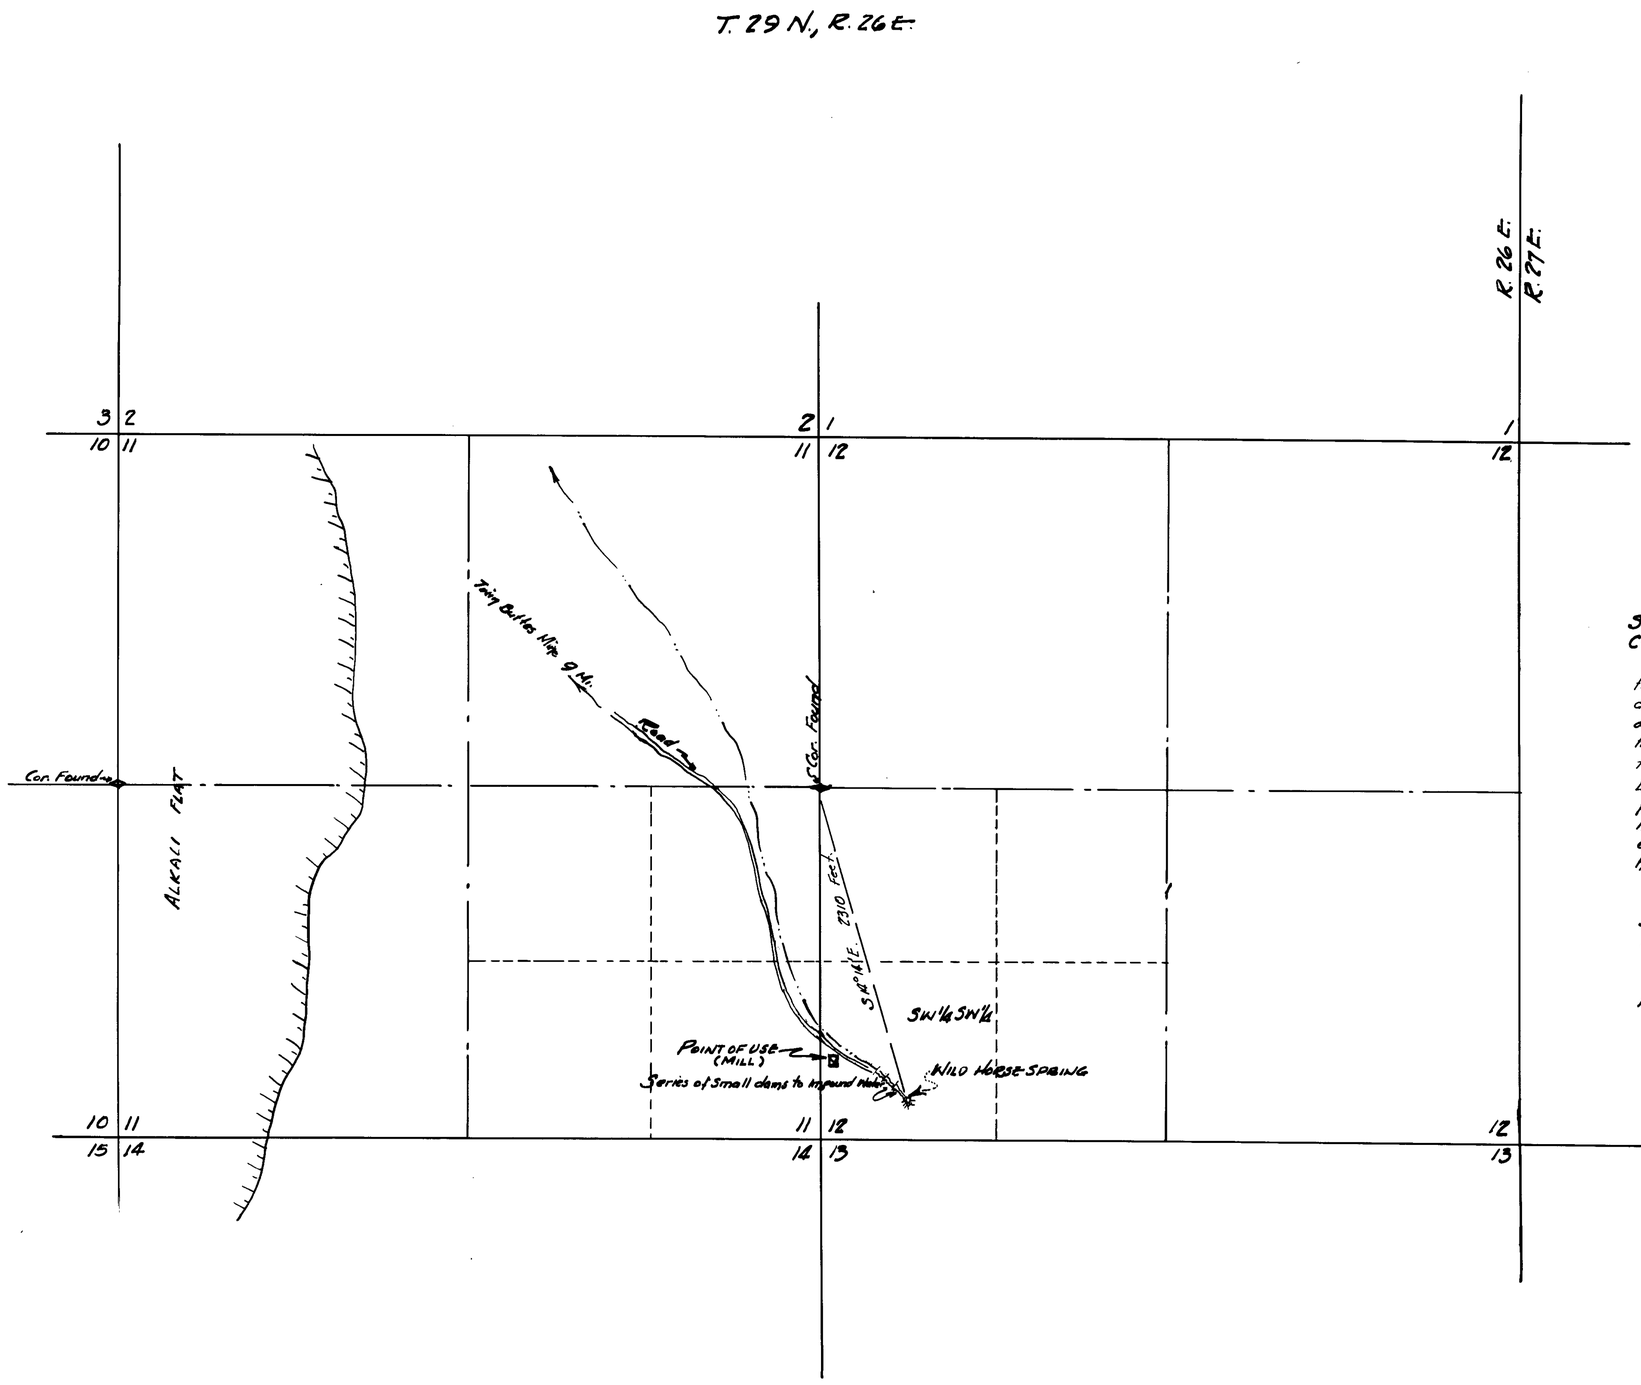

N

STATE OF NEVADA
COUNTY OF PERSHING } SS

I, Robert S. Leighton, being duly sworn, depose and say that this map consisting of one sheet, has been correctly drawn to the designated scale from field notes of a survey made by me on the 18th day of August, 1942 and survey after my supervision on May 2, 1947; that it truly represents the location & extent of proposed works to divert water from Wild Horse Springs in Pershing County by EMIL HEINEKE for Mining & Milling purposes - that the proposed point of diversion, place of use and location and names of all other works or streams which are crossed by or connected with said works are fully and correctly designated hereon.

Robert S. Leighton
State Water Right Surveyor

Subscribed and sworn before me
this 29th day of May, 1947

Mary Nilo Marcucci
Notary Public in and for Pershing County, Nevada.

Scale 1" = 600'

500 0 500 1000 2000

FILED
June 3, 1947
STATE ENGINEER'S OFFICE

MAP TO ACCOMPANY
APPLICATION TO APPROPRIATE
WATER FOR MINING & MILLING
BY EMIL HEINEKE
FROM WILD HORSE SPRINGS

16784

11721