Section	Subdivision	Township	Range	Description of Culture	Cultivated acreage		

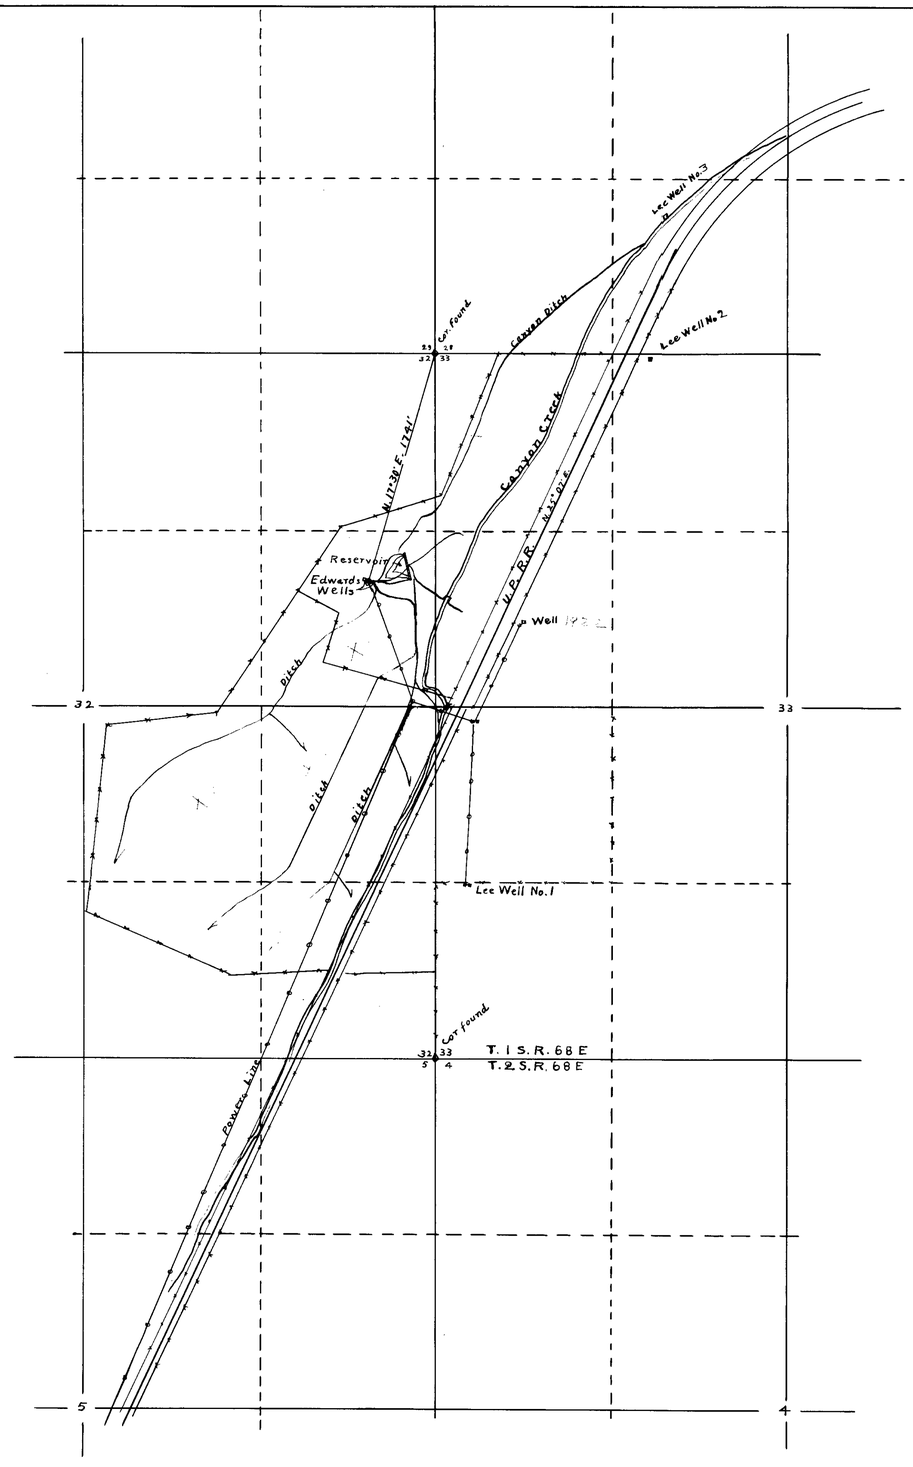

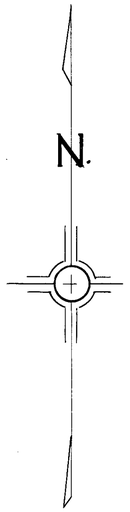

State of Nevada
County of Lincoln } SS.

I, Frank Walker, being first duly sworn, depose and say that this map, has been correctly drawn to the designated scale from field notes of a survey made by me, completed on the 2nd day of June 1947; that it truly and correctly represents the location and extent of the works used to divert water from Underground, in Lincoln County, by Paul Edwards, for irrigation purposes. That the point of diversion, the approximate location and size of the diverting channel, all reservoirs or basins, the location and names of all other works which will cross or connect with the proposed works, and the boundary of all lands, showing by 40-acre subdivisions the areas proposed to be irrigated, are fully and correctly designated thereon.

Frank Walker
State Water Right Surveyor

Subscribed and sworn to before me this 3d day of June 1947

Mary Mezzetti
Notary Public in and for Lincoln County Nevada
My Commission Expires June 18, 1947.

Scale 1" = 600'

FILED
Jun 7, 1947
STATE ENGINEER

MAP
TO ACCOMPANY APPLICATION TO APPROPRIATE WATER FOR IRRIGATION BY PAUL EDWARDS FROM UNDERGROUND THRU EDWARDS WELLS

Christian P. Edwards according to application

11723