Section	Subdivision	Township	Range	Cultivated acreage	Description of culture		
18	NE4NE4	2S	68E	30	Grain & Alfalfa		
"	SE4NE4	"	"	40	Grain		
"	SW4NE4	"	"	9	"		
"	NW4SE4	"	"	26	"		

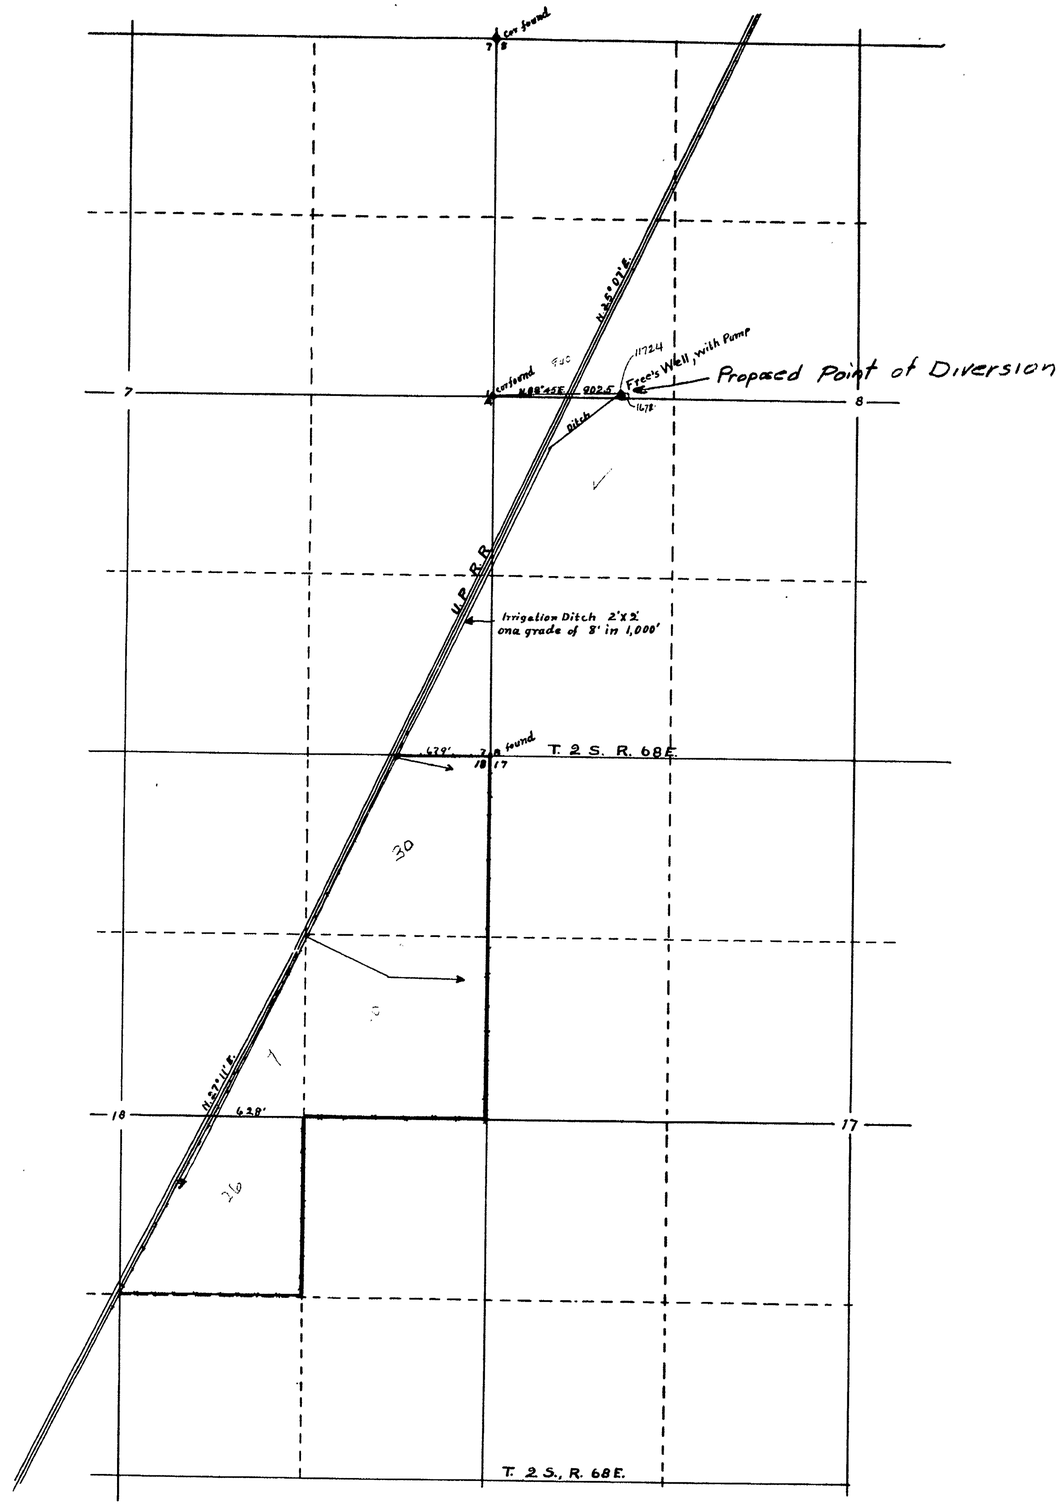

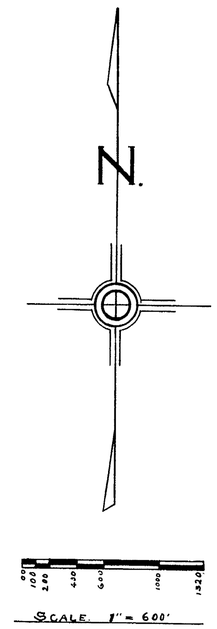

State of Nevada
County of Lincoln } SS

I, Frank Walker, being first duly sworn, depose and say that this map, consisting of one sheet, has been correctly drawn to the designated scale from field notes of a survey made by me completed on the 9th day of Nov. 1946; that it truly and correctly represents the proposed location and extent of the works used to divert water from underground, in Lincoln County, by Lory M., or Myrtle Joy Free, for irrigation purposes. That the proposed point of diversion, the location and size of the diverting channel and well, the location and name of all other works which will cross or connect with the proposed works, and the boundary of all lands, shown by 40-acre subdivisions the areas proposed to be irrigated, are fully and correctly designated thereon.

Frank Walker
State Water Right Surveyor

Subscribed and sworn to before me this 16 day of Nov. 1946

Mary Morgan
Notary Public in and for Lincoln County, Nev.
My commission expires January 5, 1949

Certificate No. 3744 Issued Jan. 21, 1952

FILED
November 25, 1946
STATE ENGINEER'S OFFICE

MAP

TO ACCOMANY APPLICATION TO APPROPRIATE WATER FOR IRRIGATION BY LORY M, OR MYRTLE JOY FREE FROM UNDERGROUND

11724-16721