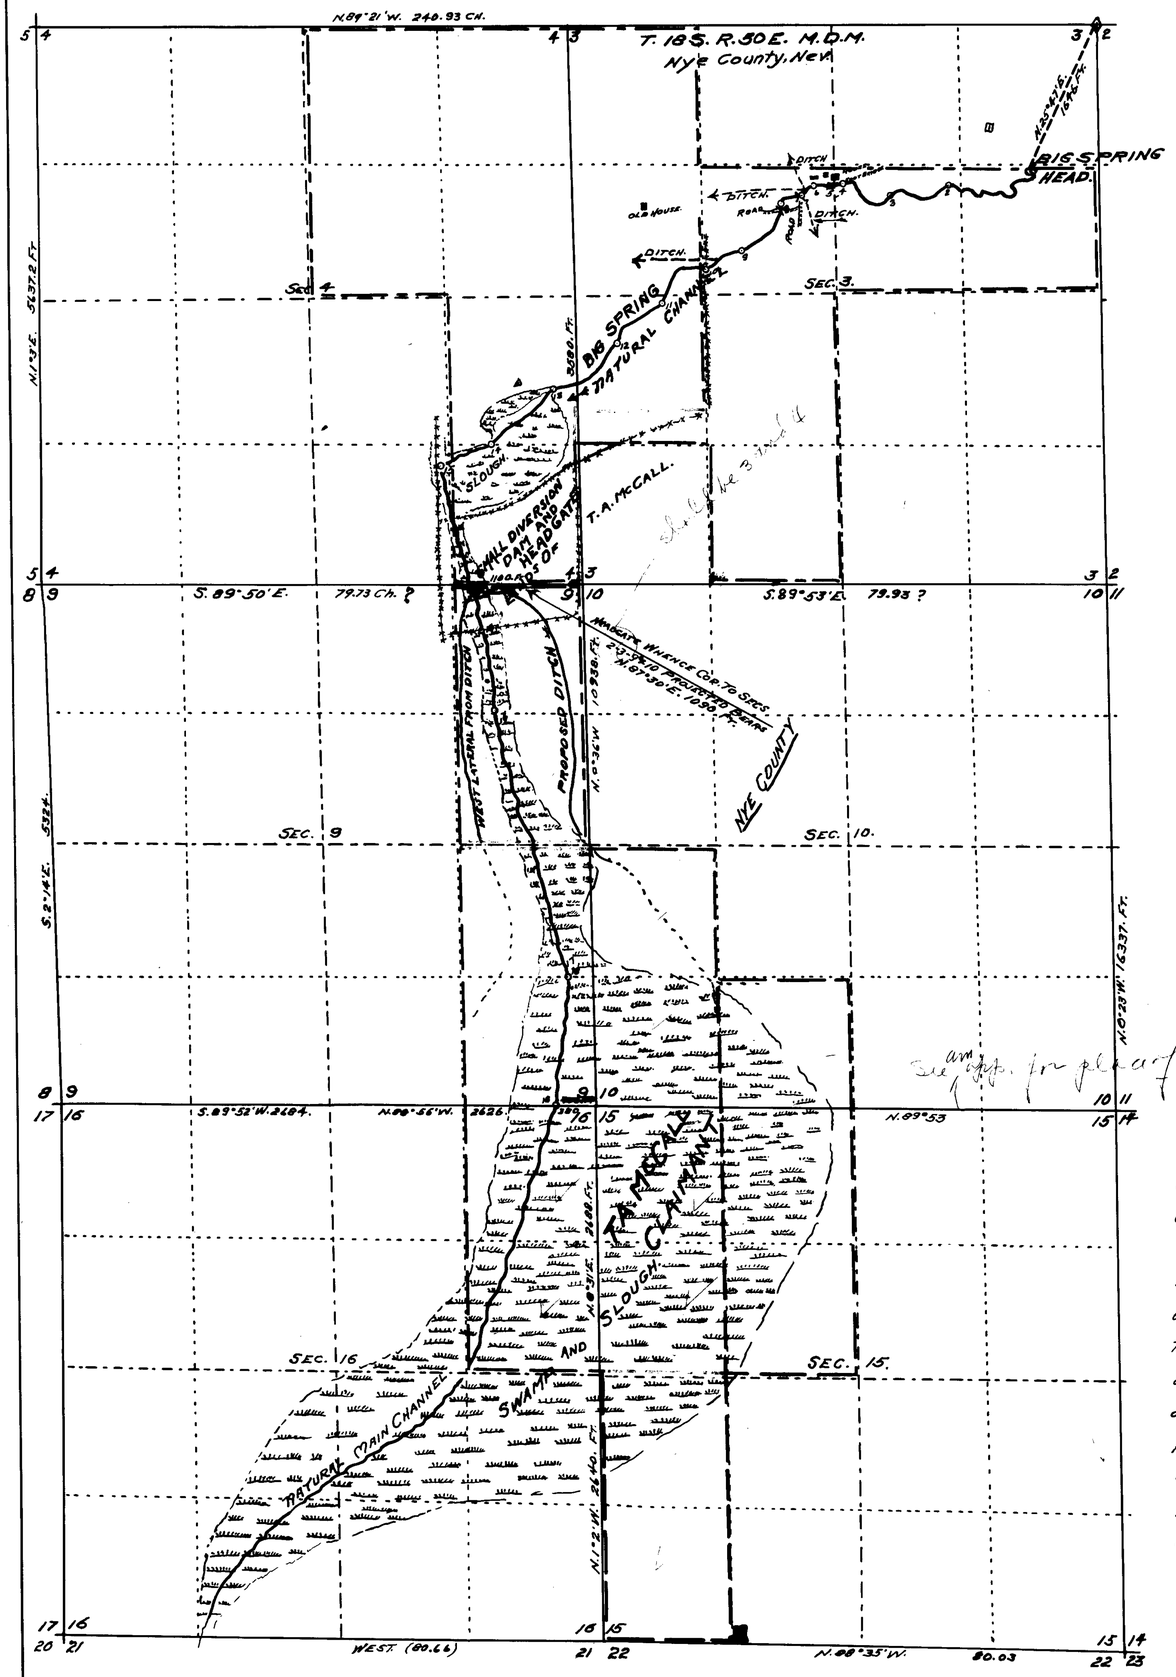

MEANDER NOTES BIG SPRINGS AND CHANNEL.						
FROM.	TO	COURSE.	DIST. FT.	Approx. Grade.	Wetted Perim	Remarks.
BIG SPRING	N.E. COR SEC. 3	N.25°47'E.	1646.			Sec. 3 T. 18 S. R. 50 E.
BIG 01 SPG.	02	S.83°W.	820.			
02	03	S.87°W.	600.			
03	04	N.74°10'W.	480.			
04	05	S.86°40'W	143.	0.5 per 1000.	3 x 6 Ft.	05 At Foot Bridge.
05	06	N.85°W.	165.			At McCall Corell.
06	07	S.50°W.	146.			At Bridge Farm Road Southerly
06	Ditches		100.			DITCHES W. & N.25 W. At 07 DITCH S.18°E.
07	08	S.73°W.	200.			At 30 ft. Field Road Bridge
08	09	S.40°15'W.	600.			
09	010	S.65°W.	400.			At 300. FT. DITCH W. At FENCE N.+S.
010	011	S.56°5'W.	565.	9 ft per 1000.		
011	012	S.48°30'W.	610.			
012	013	S.56°30'W.	870.			At 600. Ft. 3580 S. of N.W. Cor Sec. 3 Head of Swamp.
013	014	S.49°W.	845.			
014	015	S.62°15'W. ~~S.[illegible]~~	570.			Cottonwood in Swamp
015	SMALL DAM AND H.d. Gate	S12°E	1150.			DIVERSION HEAD GATE Rt. 1180. ft. S. Line Sec. 4 1100. W. of S.E. Cor. Sec. 4.
015	016	S.12°E.	2500.			1600. ft. FENCE N.E.
016	N. Bdy. McCall	S.14°E.	1400.			~~[illegible]~~
016 N. Bdy. McCall	017	S.14°E.	1400.			Slough Narrows
017	018	S.7°W.	1400.			018 at or about S. Line Sec. 8 380 ft. W. of S.E. Cor.
018	S. Line Claimants Land.	S121°W.				

Note:- SECTIONS PROJECTED FROM LAND SURVEY AS APPROVED SURVEYS IN 1935; PARTIAL RESURVEY. Had 1 hunted Corners would have searched from 300. to 500. Ft. from actual Corners.

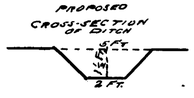

SCALE 1 IN. = 800. FT.

0.0 FT 1000. 2000. 3000. 4000 FT.

STATE OF NEVADA, } S.S.
COUNTY OF NYE. }

I, Charles G. Walker, being first duly sworn, depose and say that this map, has been correctly drawn to the designated scale from fieldnotes of a survey between the 22nd of November 1946 and the 27th day of November 1946, that it truly and correctly represents the location and extent of the works used to divert water from Big Spring by natural channel through and to the lands of T.A. McCall claimant, in Nye County, by T.A. McCall, for domestic and irrigation purposes. That the point of diversion, the approximate location and size of the natural diverting channel, all reservoirs or basins the location and names of all other works which will cross or connect with the workings, and the boundry of all lands, shown by 40 Acre subdivisions the areas to be irrigated are fully and correctly designated thereon.

Charles G. Walker
State Water Right Surveyor.

Subscribed and sworn to before me this 28 day of ~~January~~ March 1947.

FILED
July 9, 1947

Dorothy M. Audre
Notary public in and for Nye County, Nevada.

To Accompany Map Application No.
To
APPROPIATE WATER FOR
DOMESTIC AND IRRIGATION PURPOSES,
By
T. A. McCALL
FROM
BIG SPRING
NYE COUNTY, NEVADA.

11729