T.20S., R.61E., M.D.B.&M.

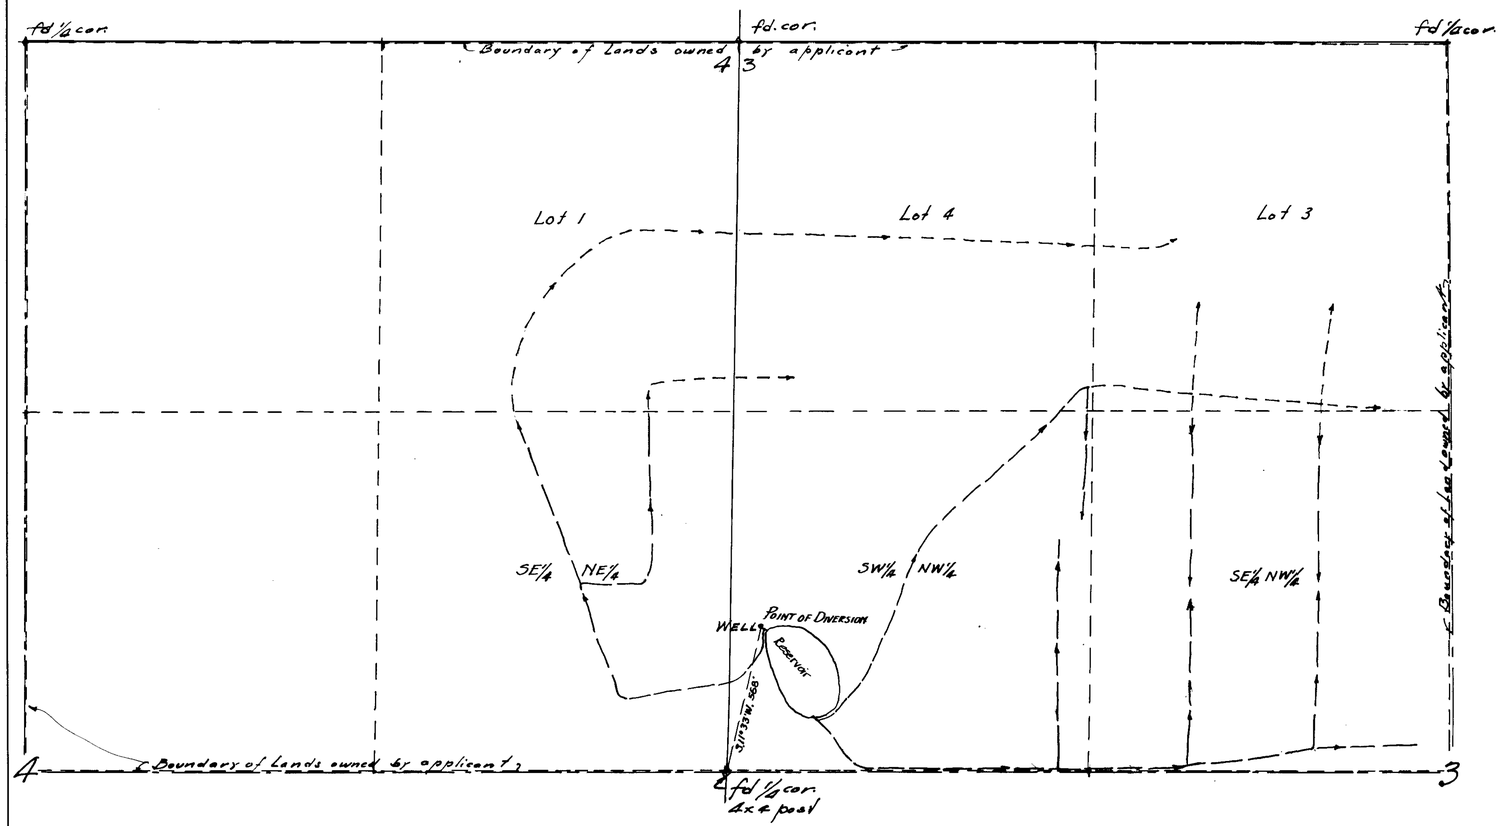

STATE OF NEVADA }
County of Clark } ss.

I, C.D. BAKER, being first duly sworn, depose and say that this map, consisting of one sheet, has been correctly drawn to the designated scale from field notes of a survey made by me on the 18th day of October, 1946; that it truly and correctly represents the location and extent of the proposed works used to divert water from LAS VEGAS VALLEY ARTESIAN BASIN or subterranean channel, in CLARK COUNTY, by OLIVE CRAIG, for irrigation and domestic purposes. That the proposed point of diversion, approximate location and size of diverting channel or other conduit, the place and manner of use, and the location and names of all other works or streams which are crossed by or connected with said works, are fully and correctly designated thereon.

C.D. Baker
STATE WATER RIGHT SURVEYOR

Subscribed and sworn to before me this 13th day of December 1946.

Helen J. Rodgers
NOTARY PUBLIC IN AND FOR CLARK COUNTY, NEVADA

My commission expires Jan. 17, 1949

SCALE 1IN. = 300 FT.

300 0 300 600 900

FILED
December 17, 1946
STATE ENGINEER'S OFFICE

MAP TO ACCOMPANY
APPLICATION
TO APPROPRIATE WATER
FOR IRRIGATION USE
BY
OLIVE CRAIG
FROM
LAS VEGAS ARTESIAN BASIN

11734