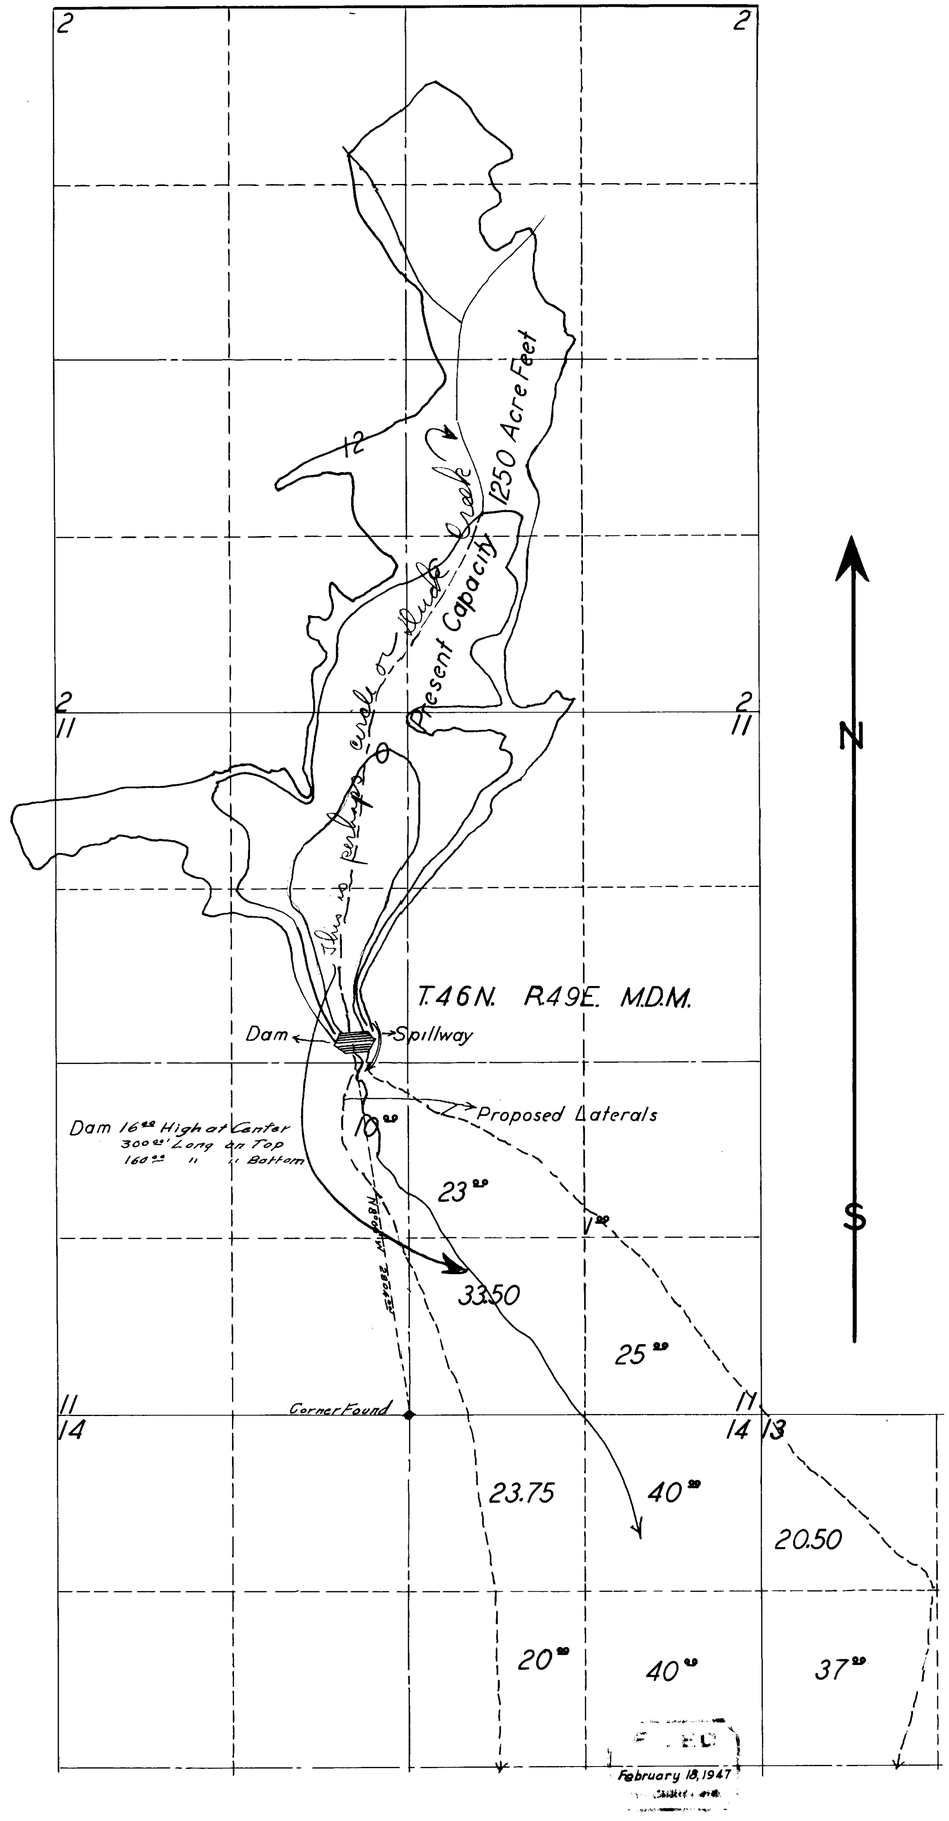

State of Nevada ss
County of Elko

I WH Settelmeyer being first duly sworn depose and say that this map consisting of one sheet has been correctly drawn to the designated scale from field notes of a survey made by me between the 11th and 14th days of October 1945; that it truly and correctly represents the location and extent of the proposed works to be used for the storage of water and diversion from Cirle or Duck Creek in Elko County by Petan Company for irrigation and stock-watering purposes. That the proposed point of diversion the approximate location of the diverting channels the place and manner of use are fully and correctly designated hereon.

W H Settelmeyer
State Water Right Surveyor

Subscribed and sworn to before me this 15th day of February 1947 A. L. Puccinelli
Notary Public in and for Elko County Nevada

Scale 1" = 600'

MAP

TO ACCOMPANY APPLICATION NO 11751 TO APPROPRIATE WATER FOR STOCKWATERING AND IRRIGATION BY PETAN COMPANY FROM CIRCLE OR DUCK CREEK

11751

11751