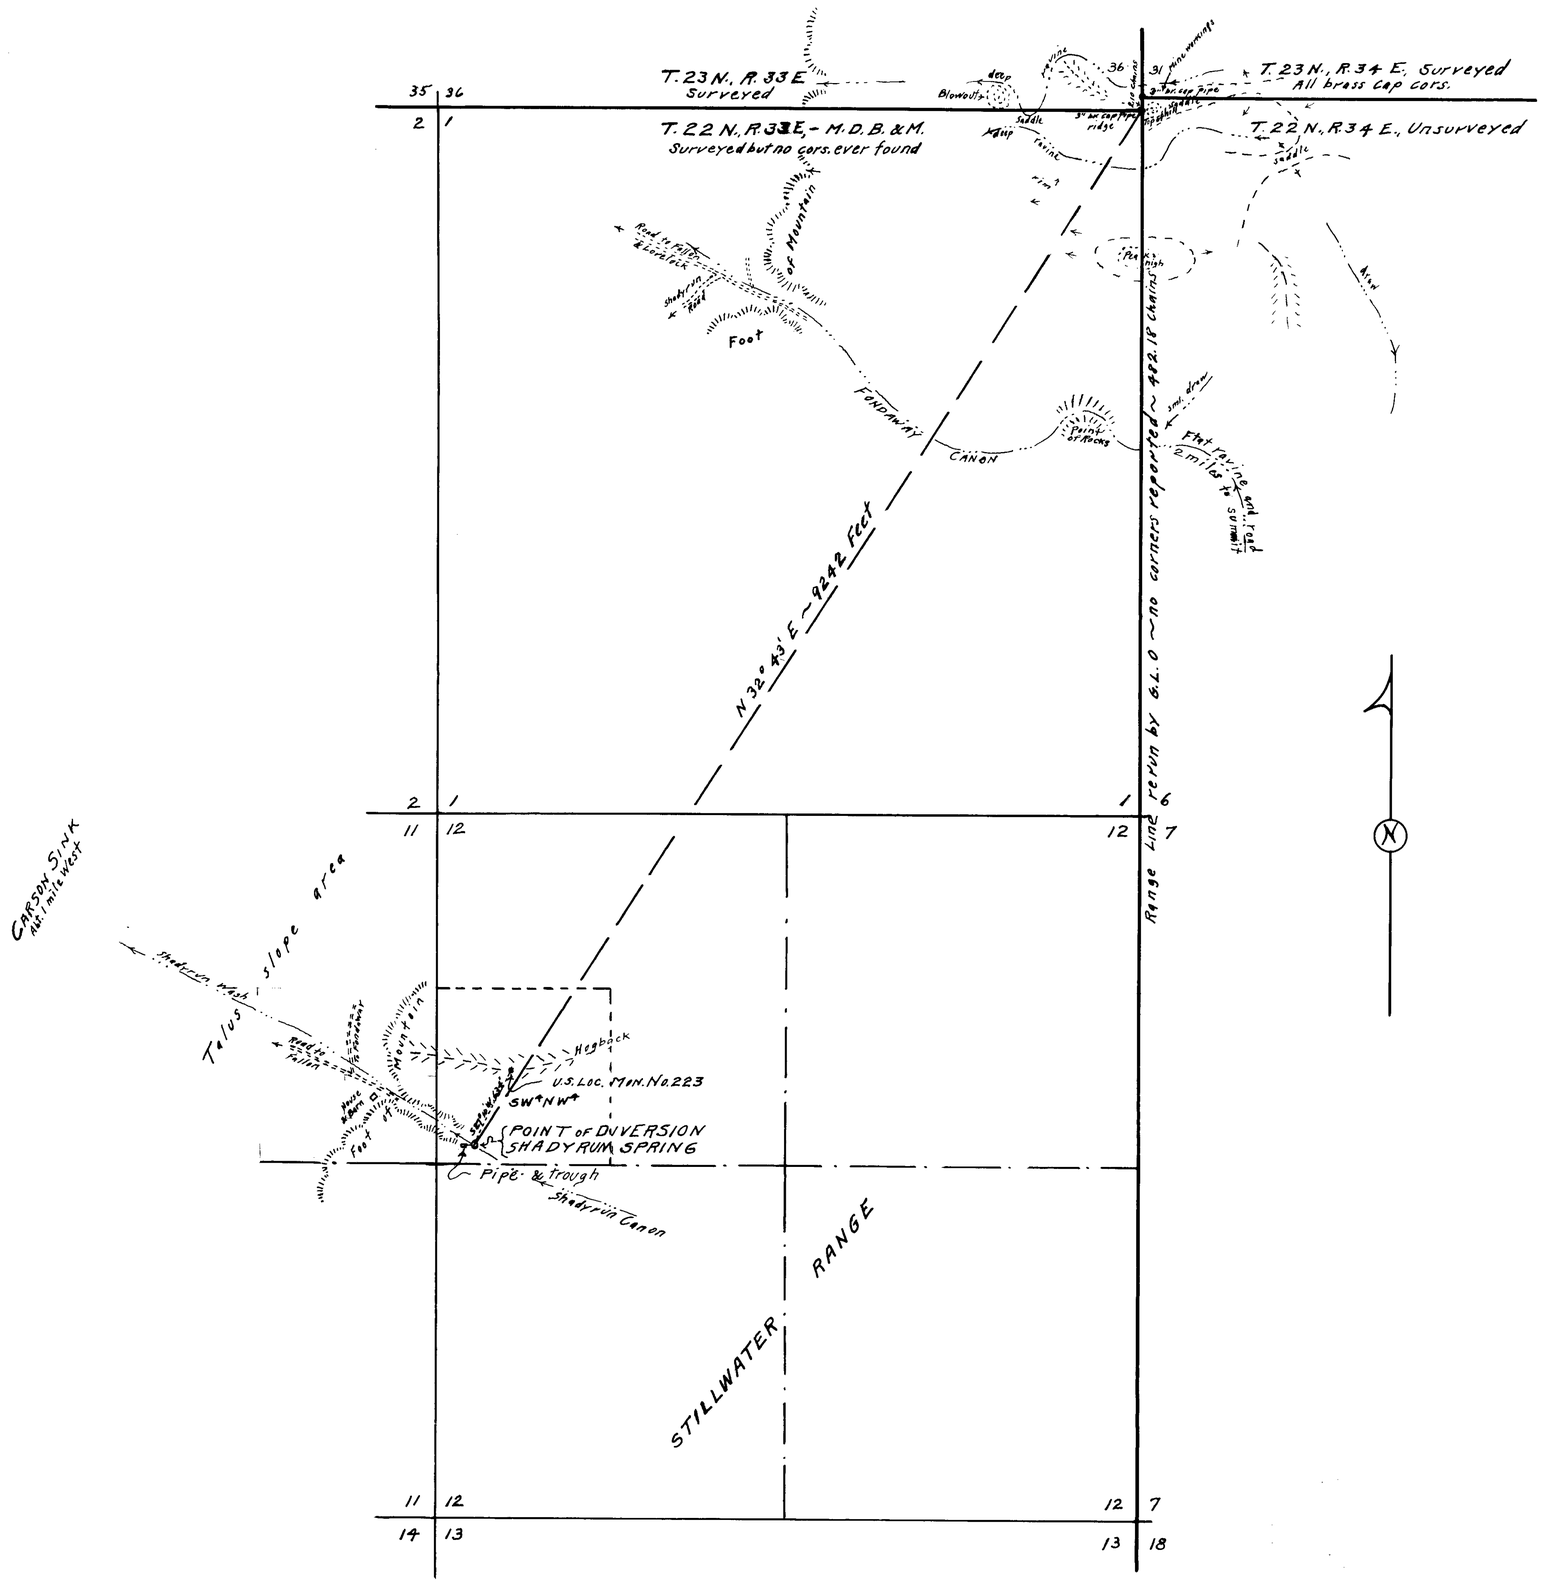

STATE of NEVADA }
COUNTY of ORMSBY } S.S.

I, E.P. Osgood, being first duly sworn, depose and say that this map, consisting of 1 sheet, has been correctly drawn to the designated scale from field notes of a survey made by me on the 17th day of April 1947; that it truly and correctly represents the location and extent of the proposed works used to divert water from SHADYRUN SPRING in Churchill County by WILLIAM FISK for stockwatering purposes. That the proposed point of diversion, the approximate location and size of the diverting channel or other conduit, the place and manner of use, and the location and names of all other works or streams which are crossed by or connected with the said works, are fully and correctly designated thereon.

E. P. Osgood
State Water Right Surveyor

Subscribed and sworn to before me this 13th day of May 1947

[signature]
Notary Public in & for Ormsby County, Nevada

My Commission Expires July 6, 1949

SCALE
1 Inch = 600 Feet

0 500 1000 1500 2000 2500
100

FILED
May 13, 1947
STATE ENGINEER'S OFFICE

MAP
TO ACCOMPANY APPLICATION TO APPROPRIATE
WATER FOR STOCKWATERING
BY WILLIAM FISK
From SHADYRUN SPRING
Churchill County, Nevada
April 1947 E.P. Osgood, St. Wat. Rt. Sur.

11768