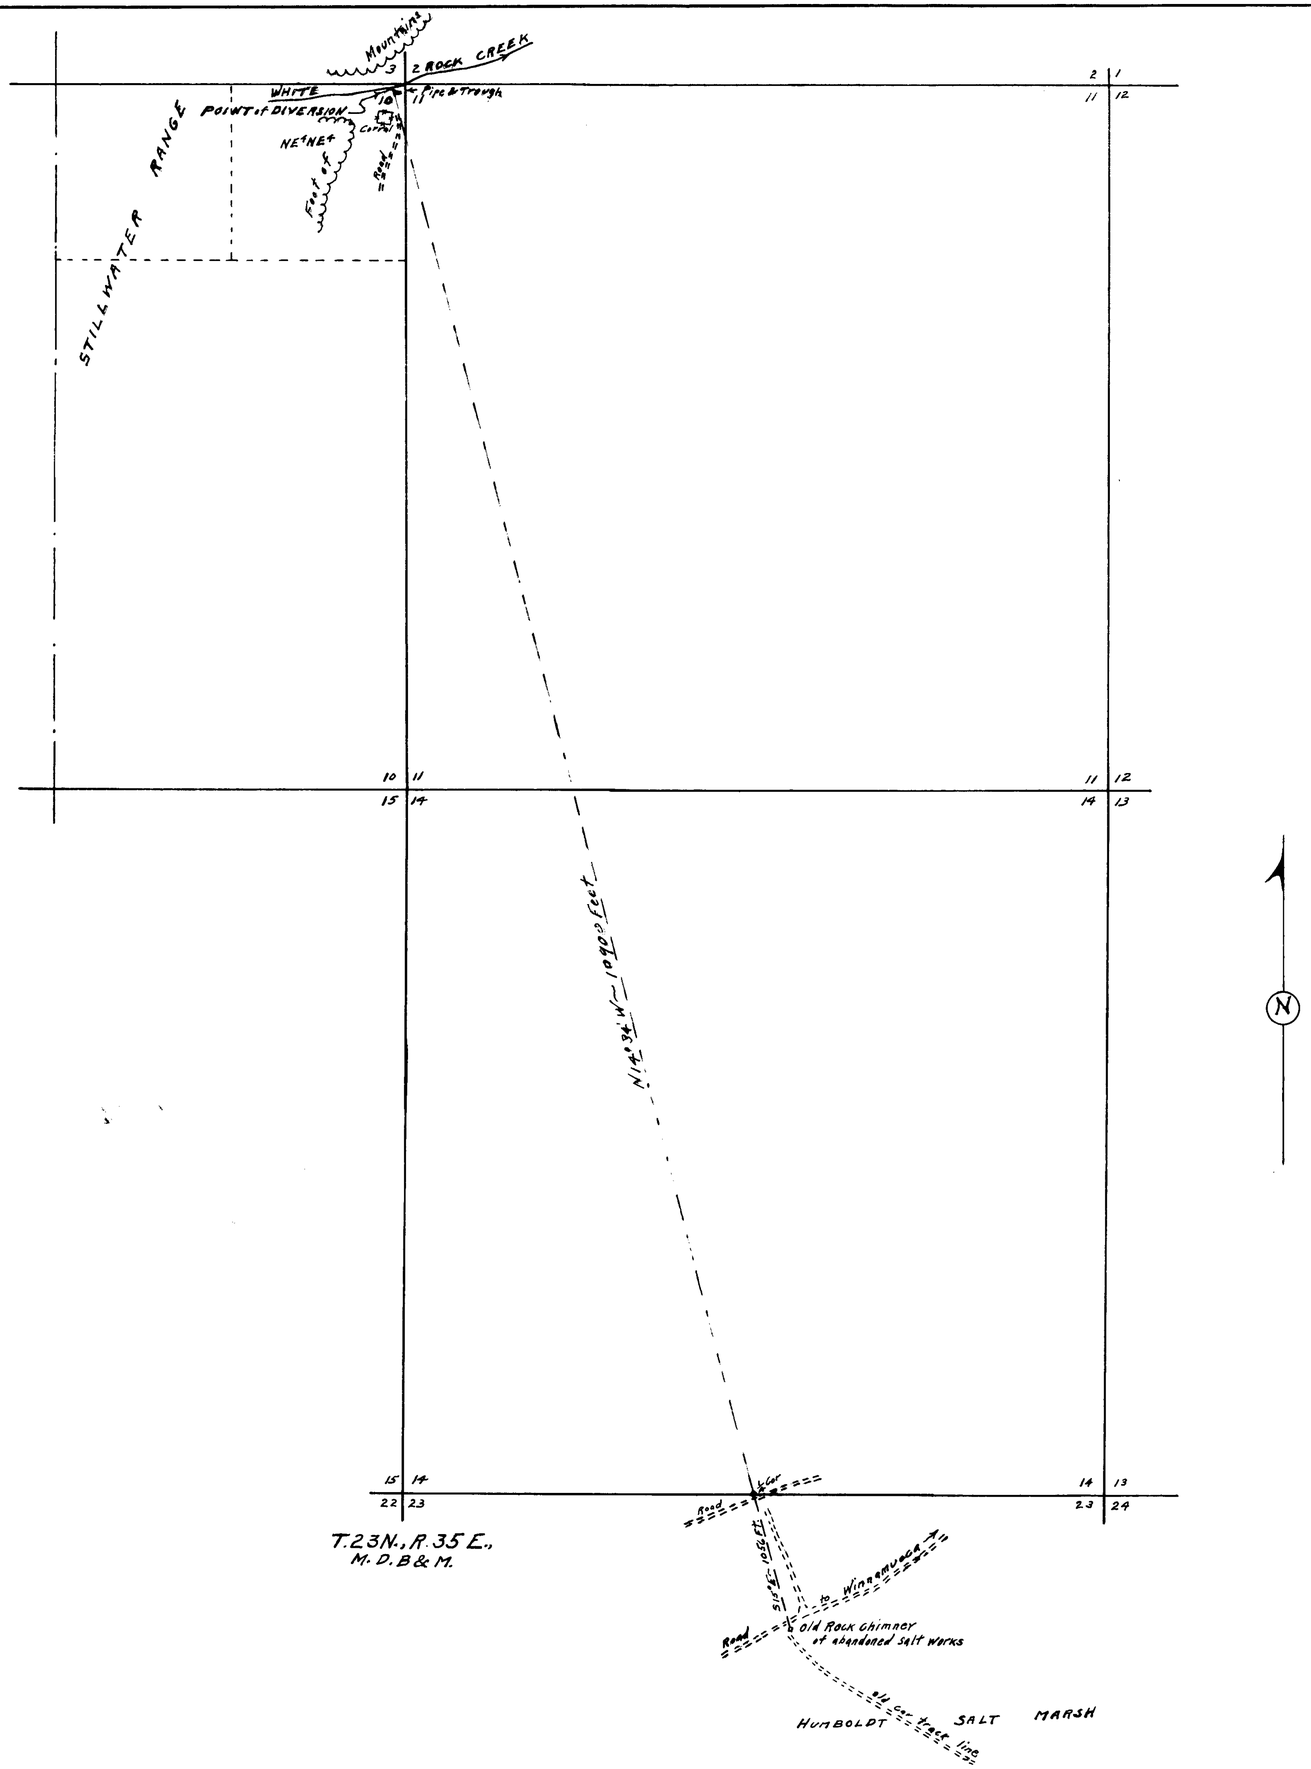

STATE of NEVADA
COUNTY of ORMSBY } ss.

I, E.P. Osgood, being first duly sworn, depose and say that this map, consisting of 1 sheet, has been correctly drawn to the designated scale from field notes of a survey made by me on the 2nd day of April 1947, that it truly and correctly represents the location and extent of the proposed works used to divert water from WHITE ROCK CREEK in Churchill County, by FALLON ICE & COLD STORAGE COMPANY, INC. for stock-watering purposes. That the proposed point of diversion, the approximate location and size of the diverting channel or other conduit, the place and manner of use, and the location and names of all other works or streams which are crossed by or connected with the said works, are fully and correctly designated thereon.

E. P. Osgood
State Water Right Surveyor

Subscribed and sworn to before me this 29th day of April 1947

C E Priest
My Commission Expires July 6, 1947
Notary Public in & for Ormsby County, Nevada.

SCALE
1 Inch = 600 Feet
100 0 500 1000 1500 2000

FILED
April 29, 1947
STATE ENGINEER'S OFFICE

MAP
To ACCOMPANY APPLICATION TO APPROPRIATE WATER FOR STOCKWATERING
By FALLON ICE & COLD STORAGE CO., INC.
From WHITE ROCK CREEK
Churchill County, Nevada
April 1947 E.P. Osgood, St. Wat. Rt. Sur

11775