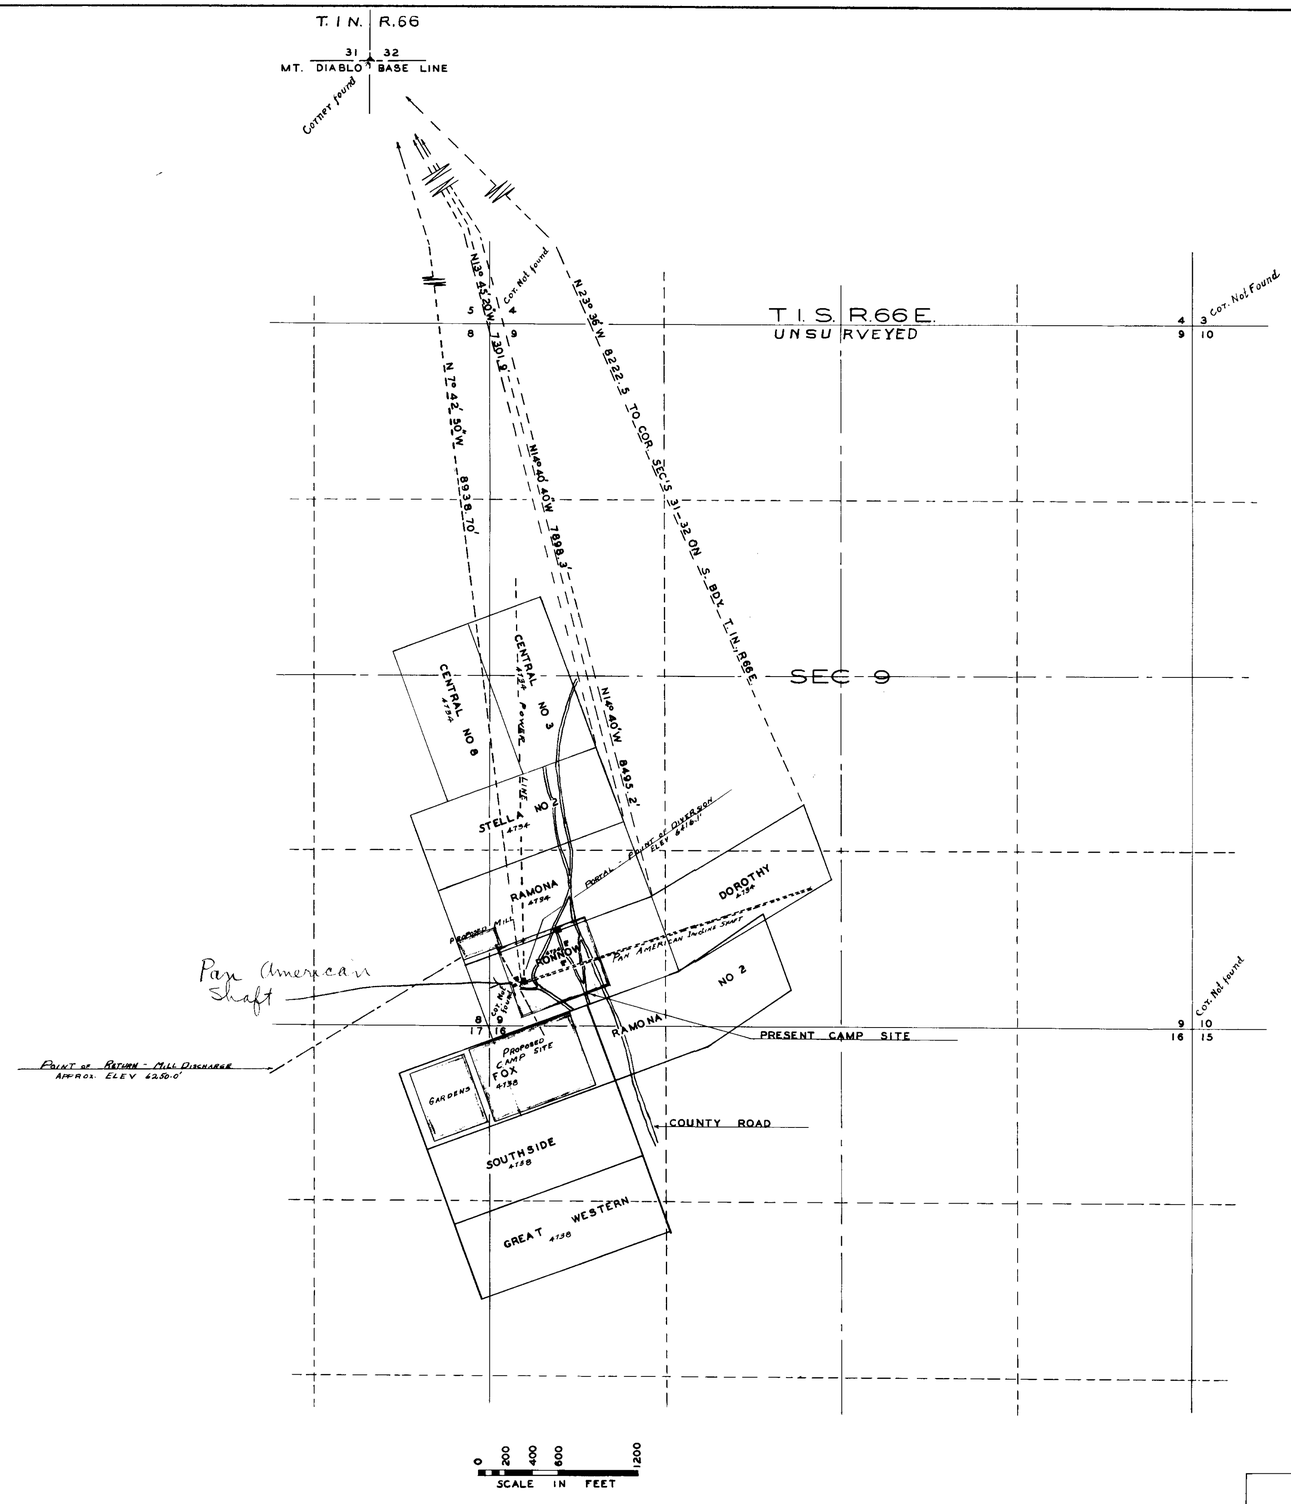

COUNTY OF LINCOLN
STATE OF NEVADA

I, FRANK WALKER, BEING FIRST DULY SWORN, DEPOSE AND SAY THAT THIS MAP CONSISTING OF ONE SHEET, HAS BEEN CORRECTLY DRAWN TO THE DESIGNATED SCALE FROM FIELD NOTES OF A SURVEY MADE UNDER MY DIRECTION AND SUPERVISION, AND PERSONALLY CHECKED BY ME, BETWEEN THE 15 DAY OF FEBRUARY AND THE 15 DAY OF MARCH 1947; THAT IT TRULY AND CORRECTLY REPRESENTS THE LOCATION AND EXTENT OF THE PROPOSED WORKS USED TO DIVERT WATER FROM THE PAN AMERICAN INCLINE SHAFT OF COMET COALITION MINES COMPANY, FOR MINING, MILLING, DOMESTIC AND RELATED PURPOSES UNDER APPLICATION NO. 11780.

THAT THE PROPOSED POINT OF DIVERSION, THE LOCATION OF THE MILL, THE APPROXIMATE SIZE AND GRADE OF THE DIVERTING CONDUIT, AND THE LOCATION AND NAMES OF ALL OTHER WORKS WHICH ARE CROSSED BY OR CONNECTED WITH SAID WORKS, ARE FULLY AND CORRECTLY DESIGNATED THEREON.

Frank Walker
STATE WATER RIGHT SURVEYOR

SUBSCRIBED AND SWORN TO BEFORE ME
THIS 17 DAY OF MARCH 1947
H. E. Wadsworth, Notary Public
NOTARY PUBLIC IN AND FOR
LINCOLN COUNTY, NEVADA
My commission expires Jan. 18, 1947

Filed
March 25, 1947
State Engineer's Office

MAP
TO ACCOMPANY APPLICATION NO. 11780
TO APPROPRIATE WATER FOR MINING
MILLING DOMESTIC AND RELATED
USE BY COMBINED METALS REDUCTION
COMPANY FOR COMET COALITION
MINES COMPANY AT PAN AMERICAN
INCLINE SHAFT IN LINCOLN COUNTY,
NEVADA.

REVISIONS	REFERENCES	WORK		[redacted]	SCALE 1" = 600'
		DRAWN			D-
		TRACED			
		CHECKED			
		APPROVED			

11780