T. 21 S., R. 61 E.
M.D.B. & M.

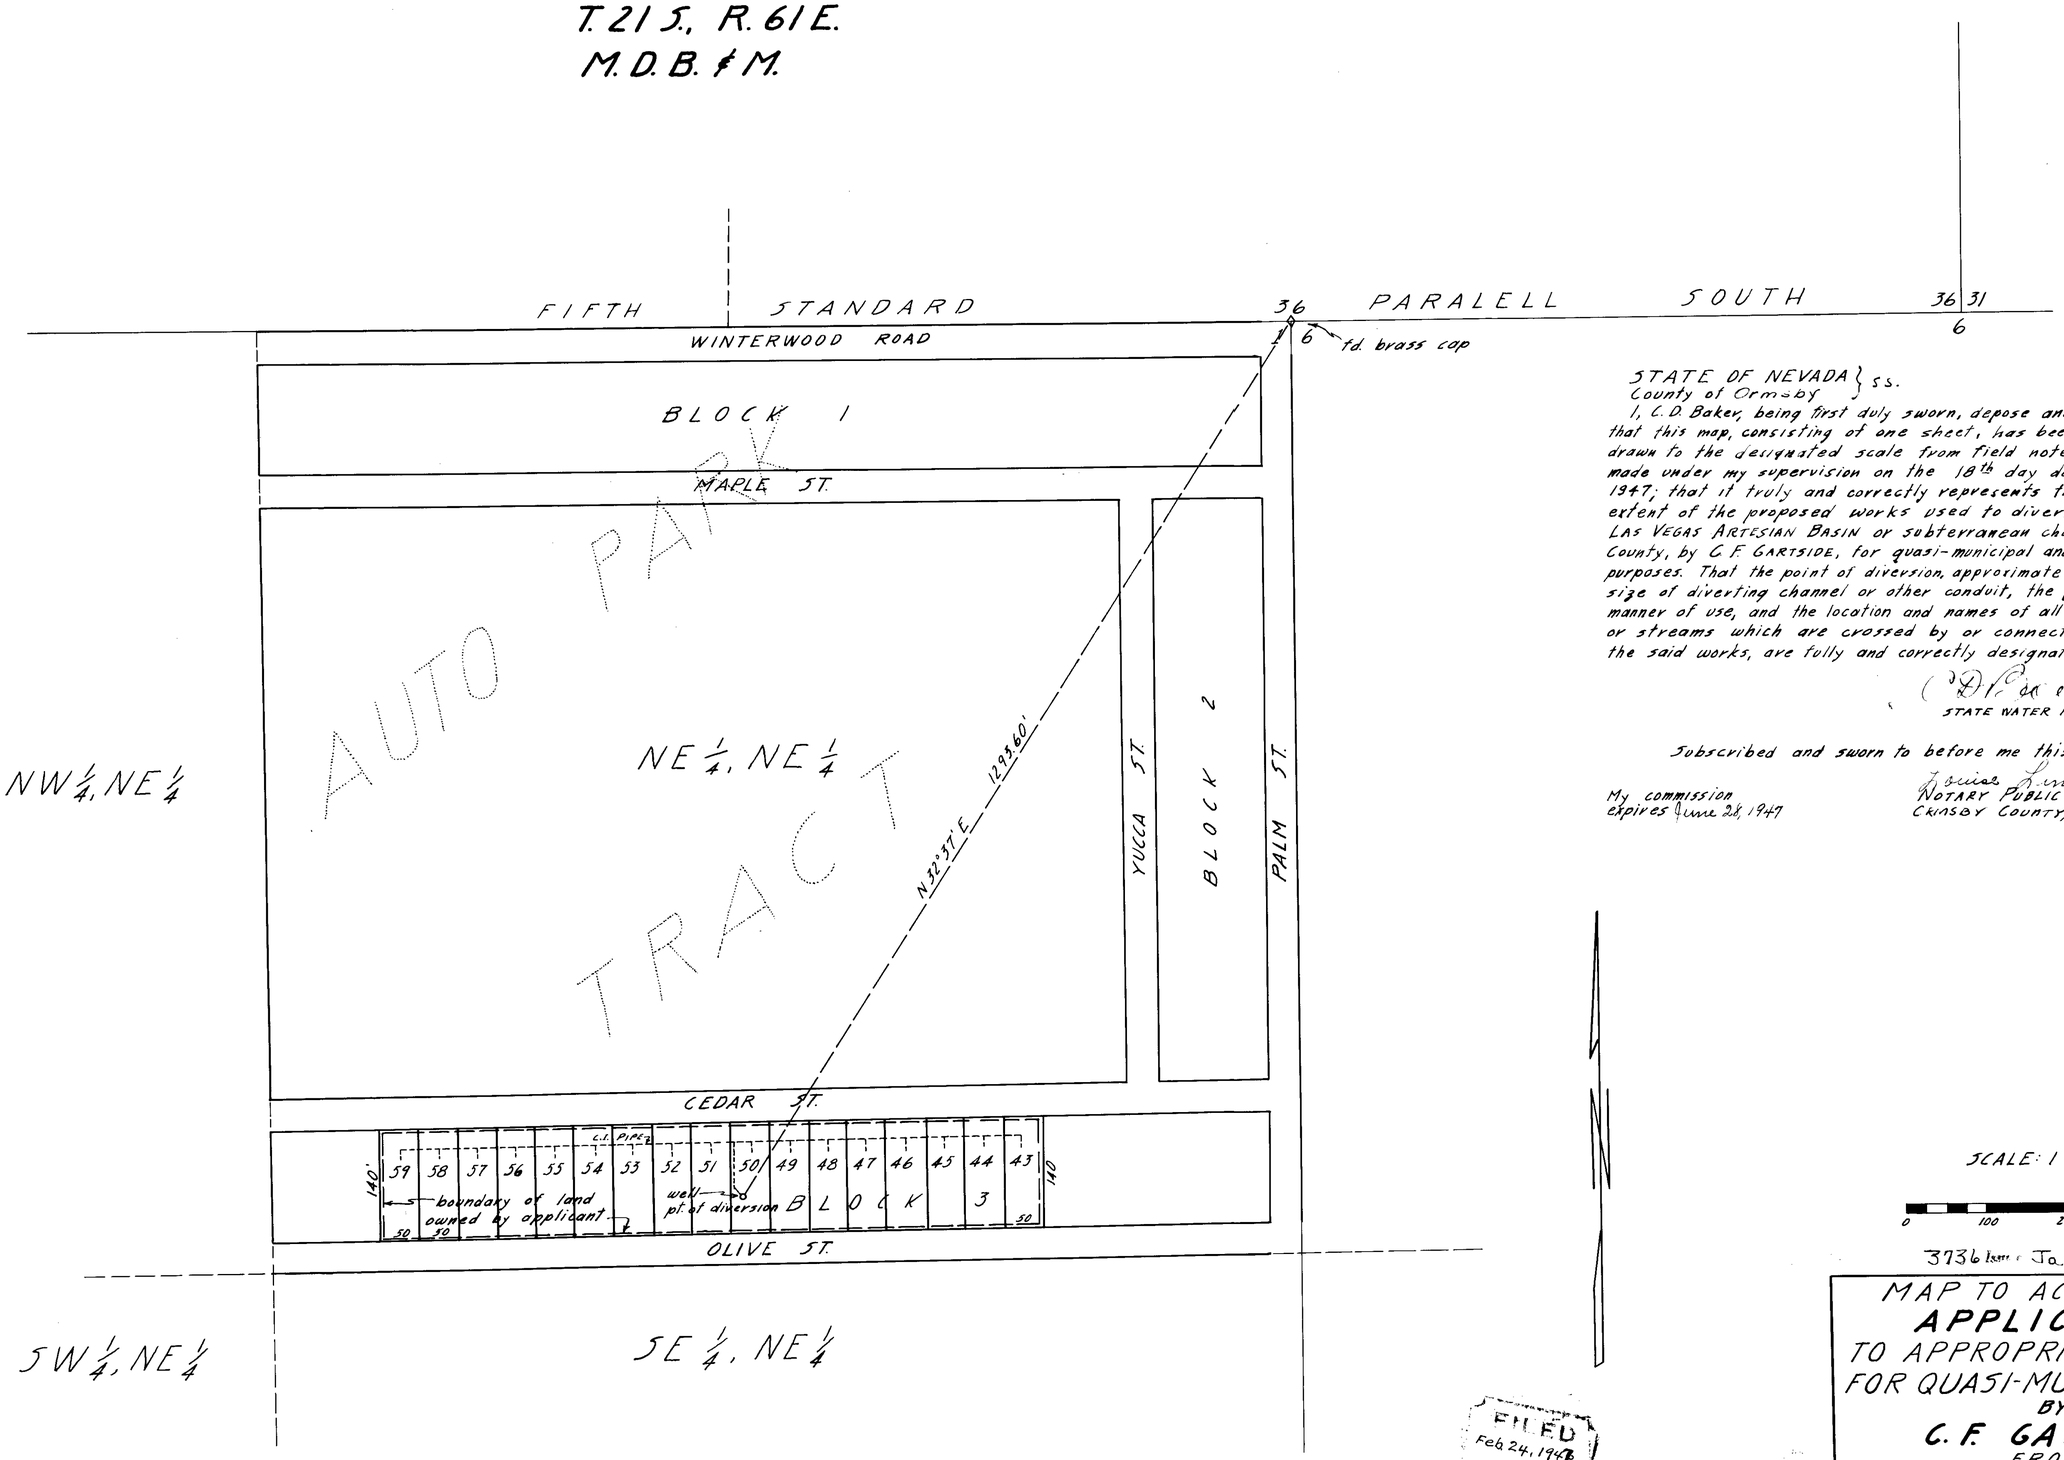


STATE OF NEVADA } ss.
County of Ormsby }

I, C.D. Baker, being first duly sworn, depose and say that this map, consisting of one sheet, has been correctly drawn to the designated scale from field notes of a survey made under my supervision on the 18th day day of February 1947, that it truly and correctly represents the location and extent of the proposed works used to divert water from LAS VEGAS ARTESIAN BASIN or subterranean channel in Clark County, by C.F. GARTSIDE, for quasi-municipal and domestic purposes. That the point of diversion, approximate location and size of diverting channel or other conduit, the place and manner of use, and the location and names of all other works or streams which are crossed by or connected with the said works, are fully and correctly designated thereon.

C.D. Baker
STATE WATER RIGHT SURVEYOR

Subscribed and sworn to before me this day of

My commission expires June 28, 1947

Louise Lindsay
NOTARY PUBLIC IN AND FOR
ORMSBY COUNTY, NEVADA

SCALE: 1 IN. = 100 FT.

0 100 200 300 400

3736 Jan. 21, 1952

FILED
Feb 24, 1948

MAP TO ACCOMPANY
**APPLICATION**
TO APPROPRIATE WATER
FOR QUASI-MUNICIPAL USE
BY
**C. F. GARTSIDE**
FROM
LAS VEGAS ARTESIAN BASIN

11788