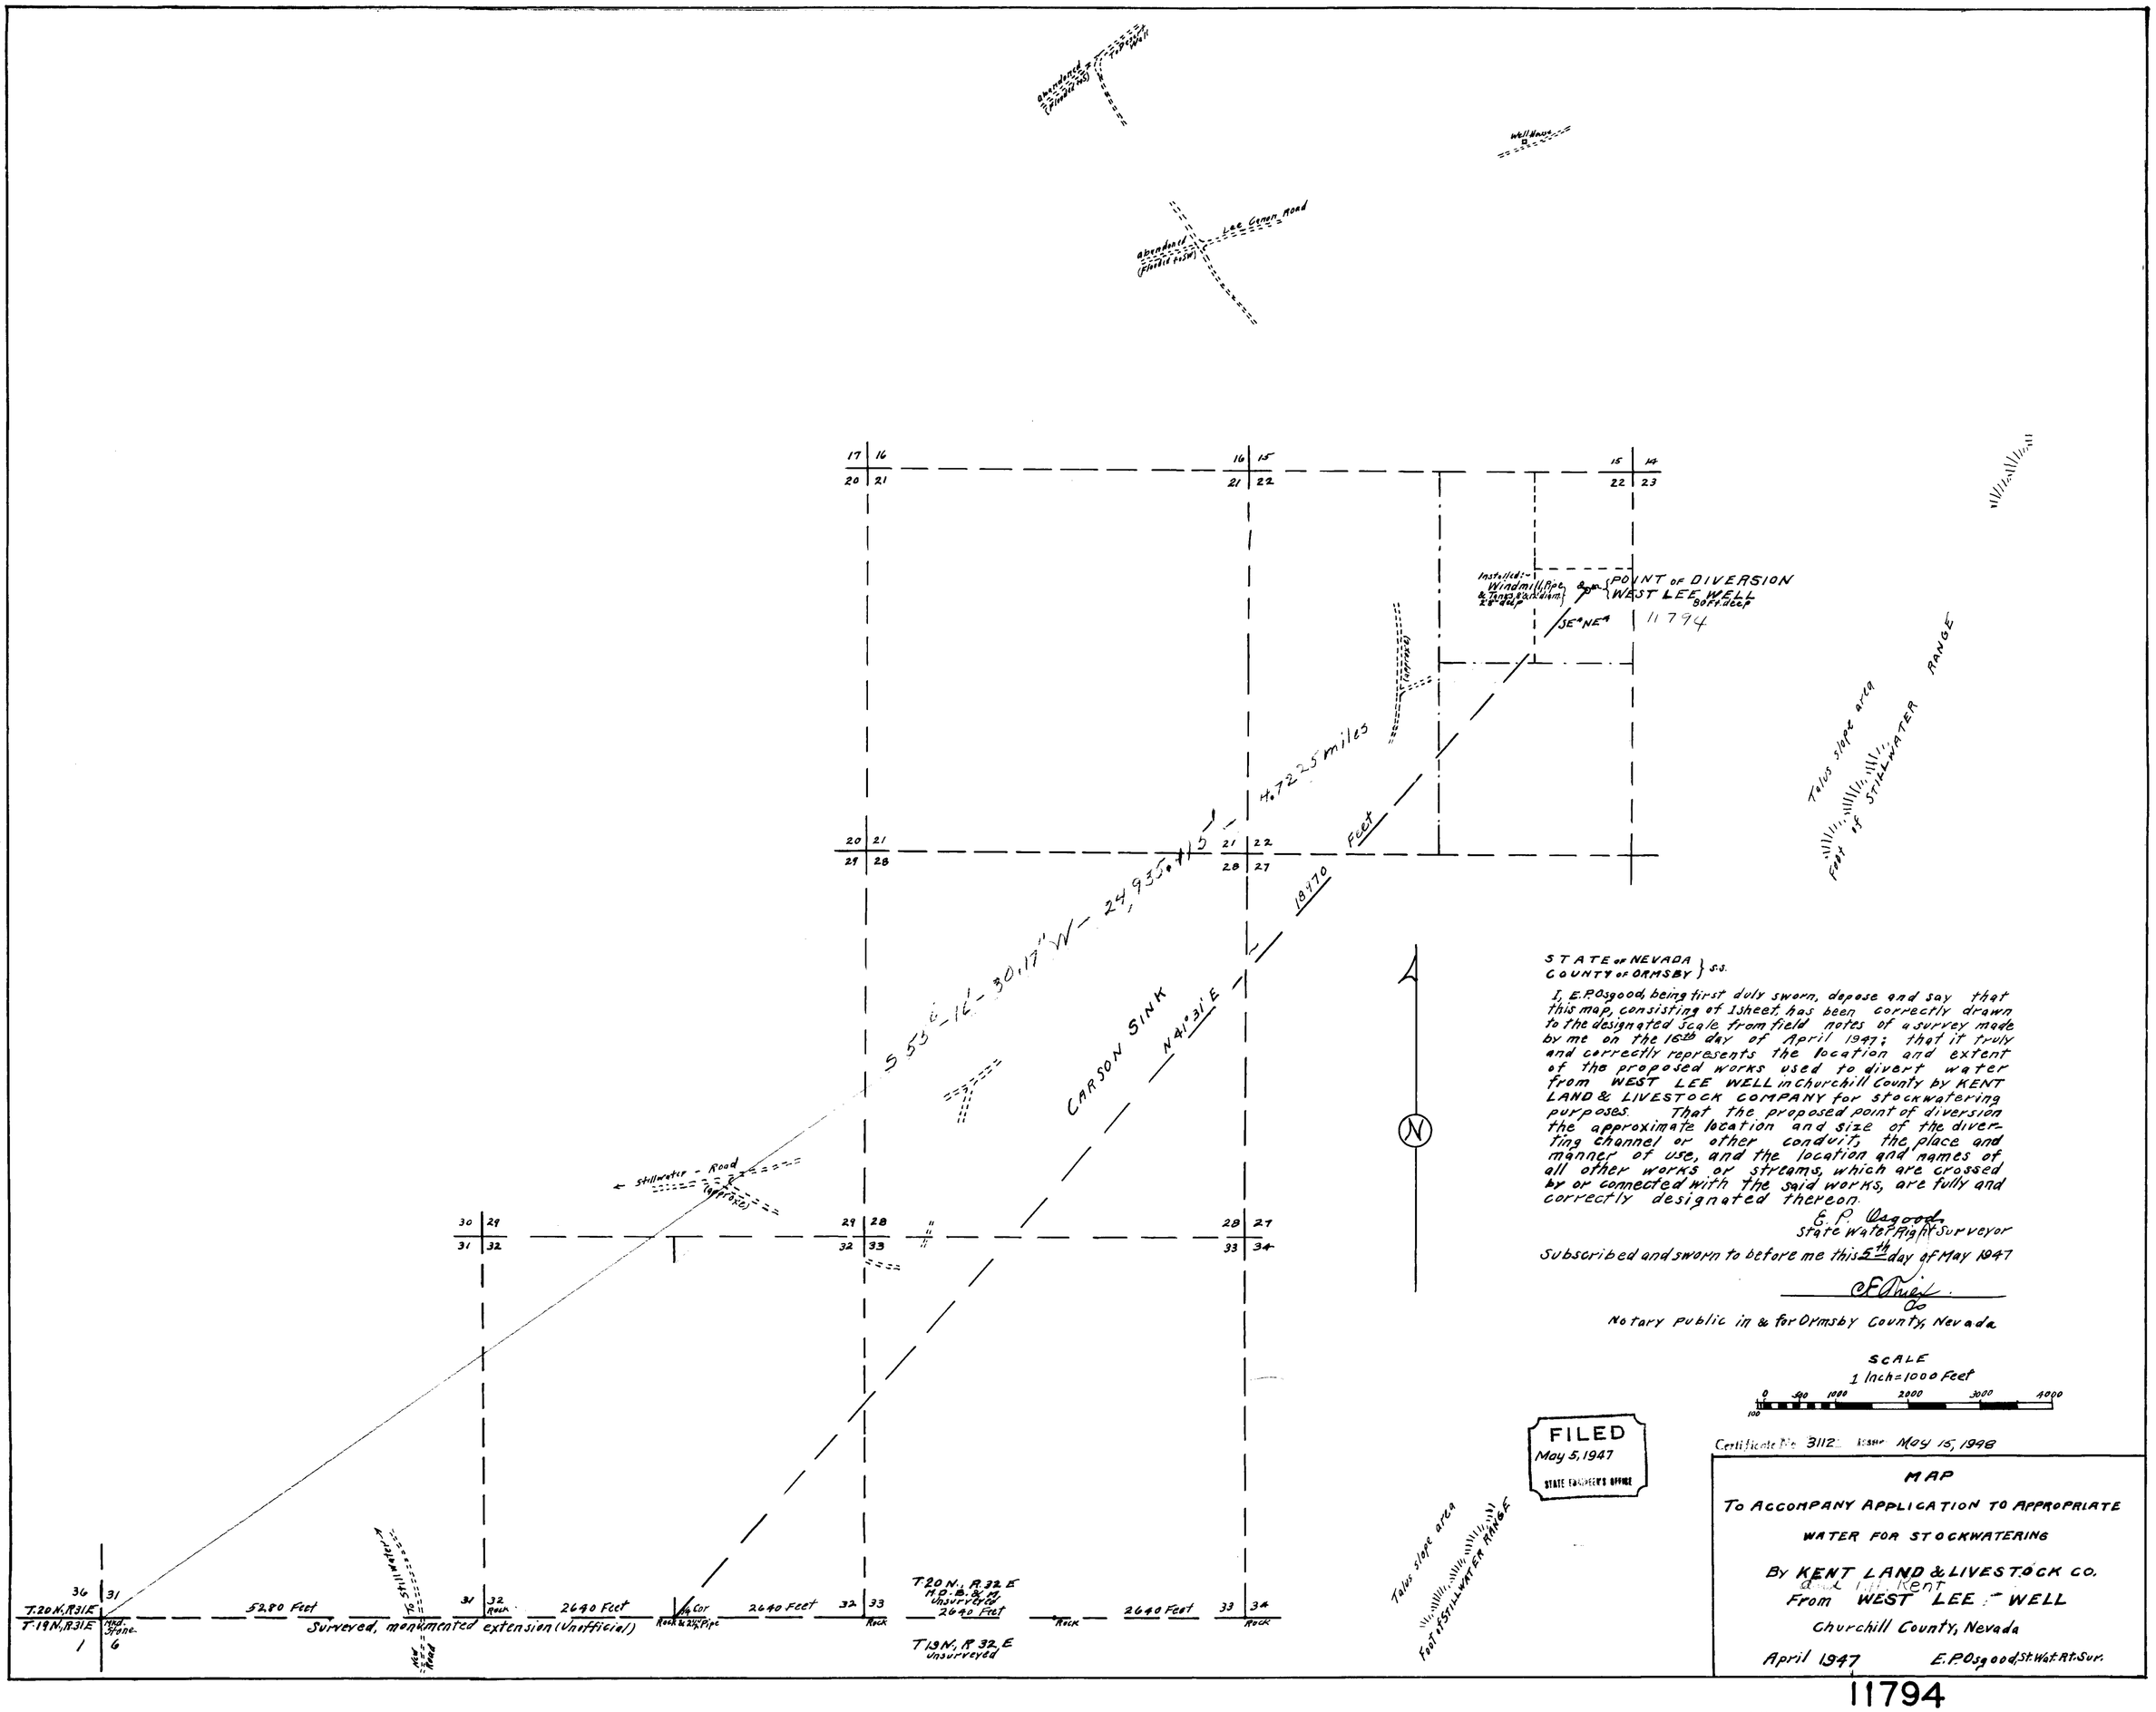

STATE of NEVADA } S.S.
COUNTY of ORMSBY }

I, E.P. Osgood, being first duly sworn, depose and say that this map, consisting of 1 sheet, has been correctly drawn to the designated scale from field notes of a survey made by me on the 16th day of April 1947; that it truly and correctly represents the location and extent of the proposed works used to divert water from WEST LEE WELL in Churchill County by KENT LAND & LIVESTOCK COMPANY for stockwatering purposes. That the proposed point of diversion the approximate location and size of the diverting channel or other conduit, the place and manner of use, and the location and names of all other works or streams, which are crossed by or connected with the said works, are fully and correctly designated thereon.

E. P. Osgood
State Water Right Surveyor

Subscribed and sworn to before me this 5th day of May 1947

[signature]
Notary public in & for Ormsby County, Nevada

SCALE
1 Inch = 1000 Feet
0 500 1000 2000 3000 4000
100

FILED
May 5, 1947
STATE ENGINEER'S OFFICE

Certificate No. 3112 Issue May 15, 1948

MAP
TO ACCOMPANY APPLICATION TO APPROPRIATE WATER FOR STOCKWATERING
BY KENT LAND & LIVESTOCK CO.
From WEST LEE WELL
Churchill County, Nevada
April 1947 E.P. Osgood, St. Wat. Rt. Sur.

11794