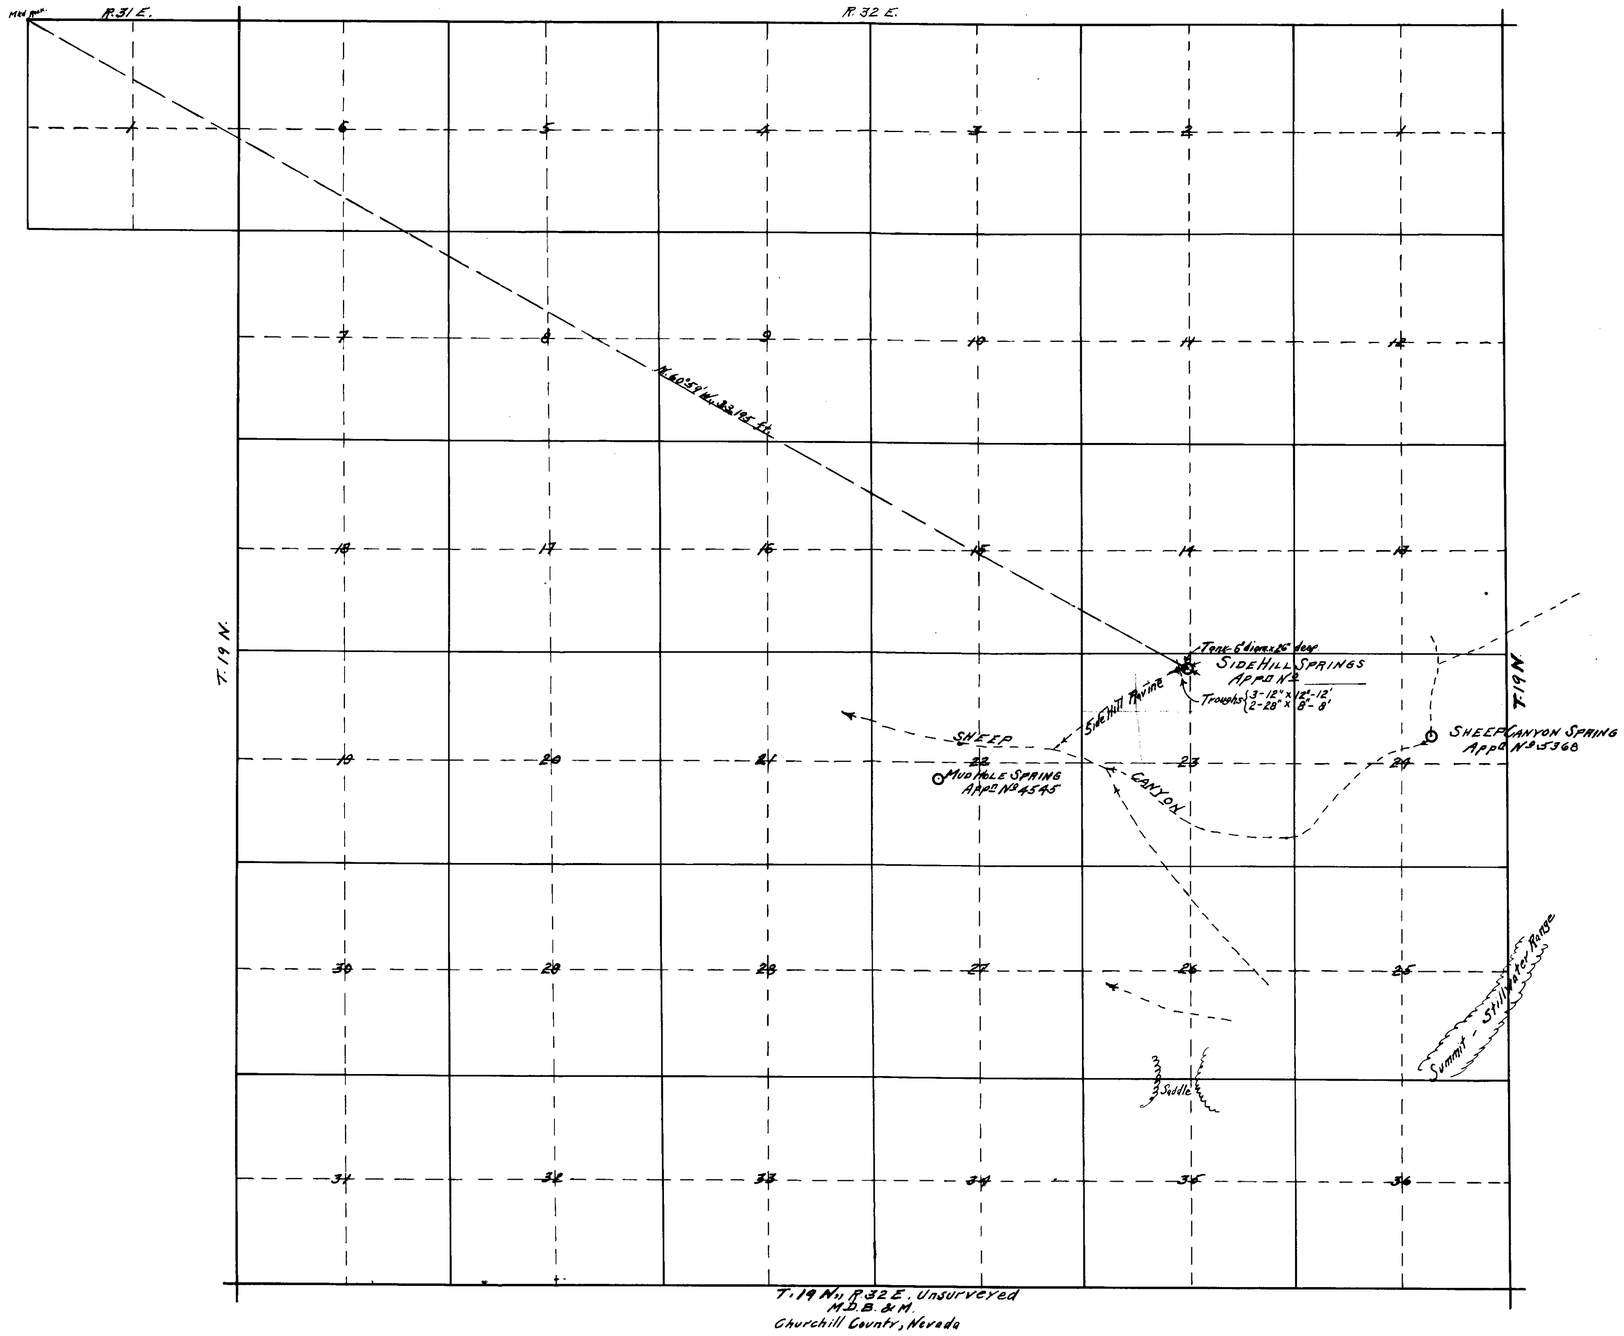

I, E.P. Osgood, being first duly sworn, depose and say that the map hereon shown is a true and accurate plat of SIDE HILL SPRINGS as taken from the field notes of a survey made by me, completed on the 31st day of March, 1931;

That such survey was made at the instance of C.E. KENT; that the map represents the spring in Application No _____ that pipes convey the water to a round galvanized iron tank, 6 ft. in diameter by 26 ins. high and to wooden troughs consisting of 2-28" wide x 8'0" long x 8" deep and 3-12" wide x 12'0" long x 12" deep.

E.P. Osgood
State Water-right Surveyor.

Subscribed and sworn to before me this 28th day of May 1931.

O.B. Winters
Notary Public in and for Churchill Co., Nev.

My commission expires March 25, 1932

FILED
May 5, 1947
STATE ENGINEER'S OFFICE

Certificate No. 3116 Issue: May 15, 1948

MAP OF
SIDE HILL SPRINGS
KENT LAND & LIVESTOCK Co
C.E. KENT APPROPRIATOR
APPLICATION No _____
APRIL 1931 E.P. OSGOOD, S.W.R. SUR.
SCALE
1 Inch = 2 000 Ft.
1000 0 1000 2000 1 mile

11798