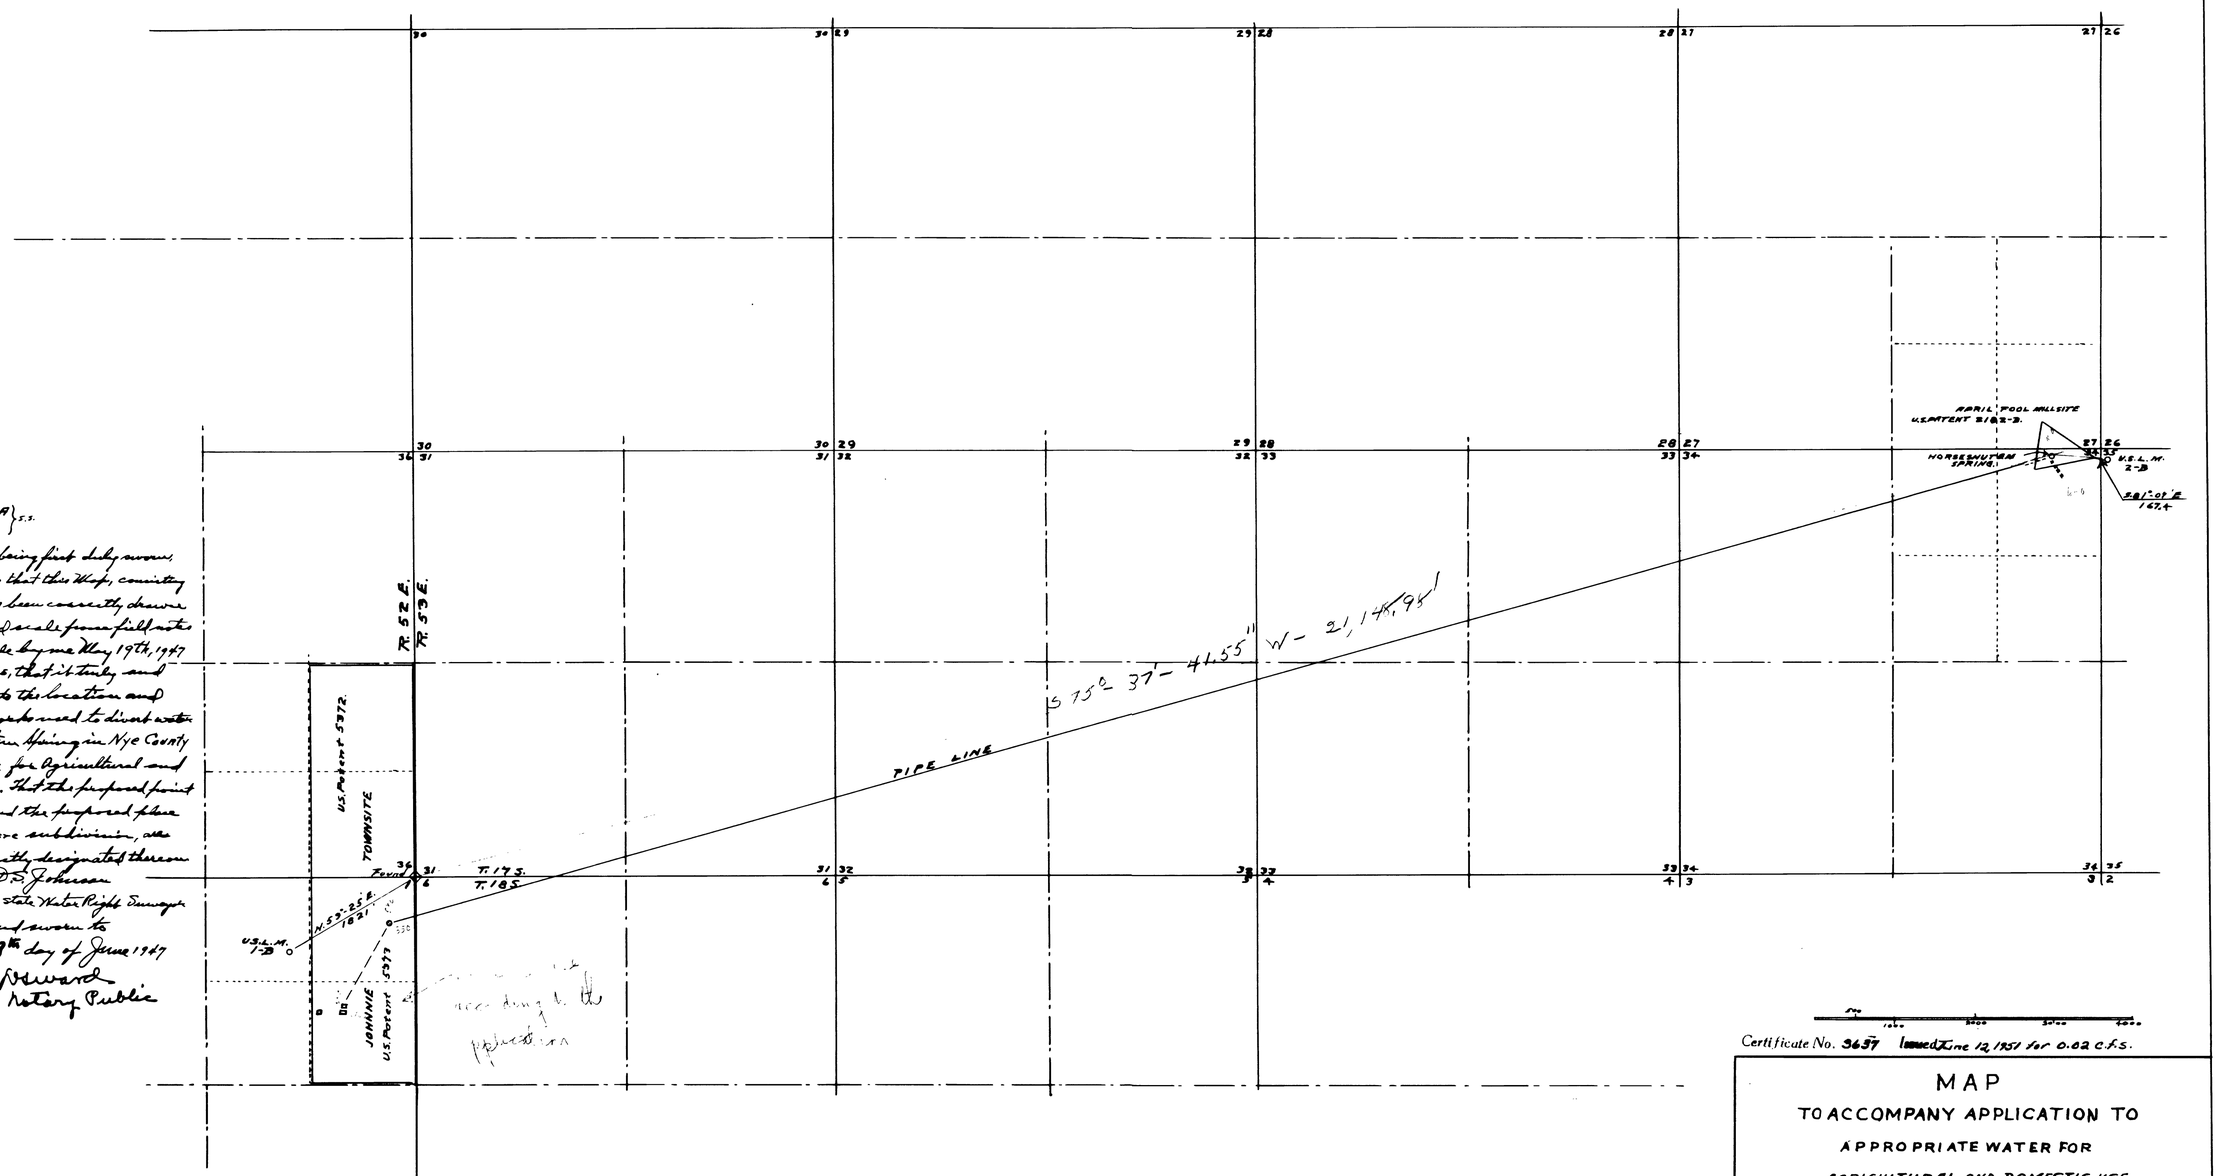

STATE OF NEVADA } s.s.
COUNTY of NYE

I, D.S. Johnson, being first duly sworn, depose and say that this Map, consisting of one sheet, has been correctly drawn to the designated scale from field notes of a Survey made by me May 19th, 1947 and Sept. 6th, 1946, that it truly and correctly represents the location and extent of the works used to divert water from Horseshoe Spring in Nye County by MATO KUSICK for Agricultural and domestic use. That the proposed point of diversion, and the proposed place of use by 40 acre subdivision, are fully and correctly designated thereon.

D.S. Johnson
State Water Right Surveyor

Subscribed and sworn to before me this 9th day of June 1947

D. Seward
Notary Public

FILED
June 11, 1947
STATE ENGINEER'S OFFICE

MAP
TO ACCOMPANY APPLICATION TO
APPROPRIATE WATER FOR
AGRICULTURAL AND DOMESTIC USE
BY MATO KUSICK FROM HORSESHUTEM SPRING.

JUNE 9th, 1947 Scale 1" = 1000'

11799