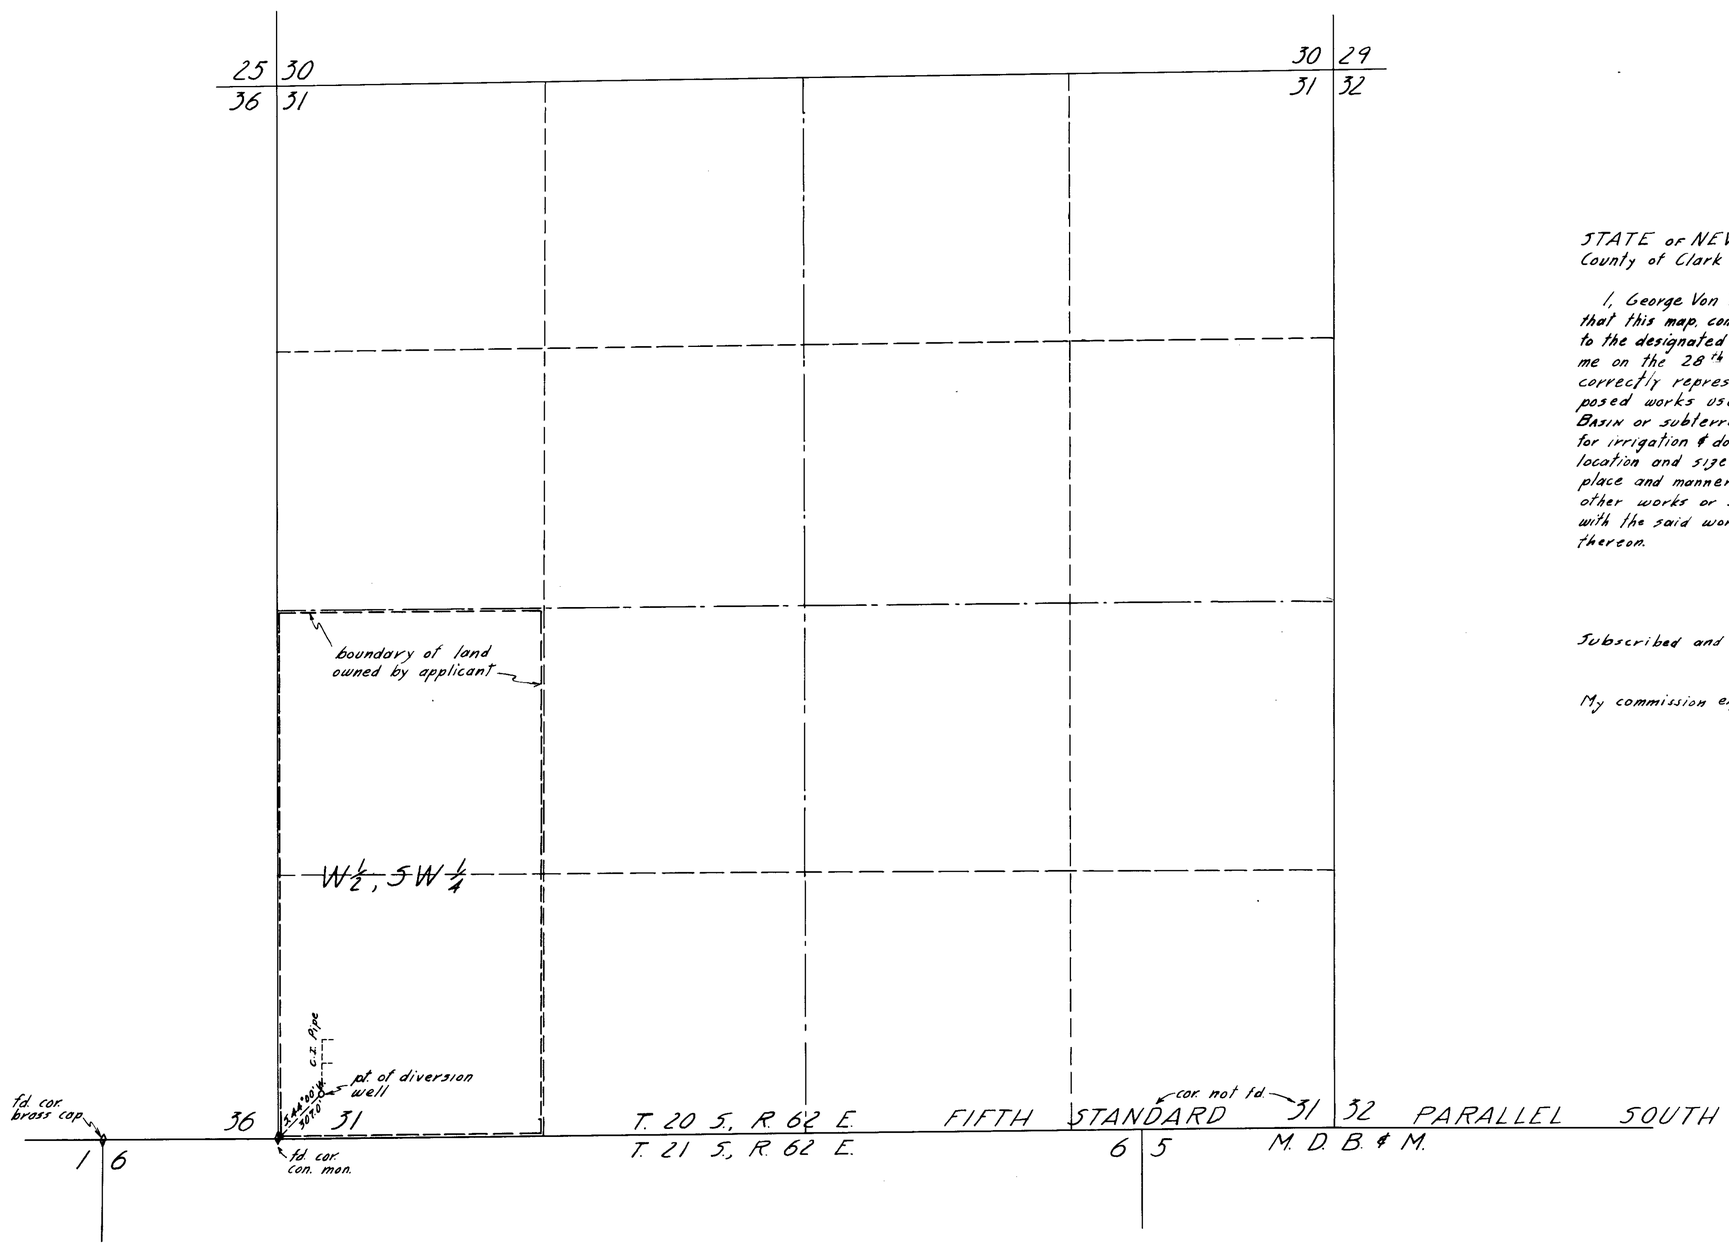

STATE OF NEVADA
County of Clark

I, George Von Tobel, being first duly sworn, depose and say that this map, consisting of one sheet, has been correctly drawn to the designated scale from field notes of a survey made by me on the 28th day of February, 1947; that it truly and correctly represents the location and extent of the proposed works used to divert water from LAS VEGAS ARTESIAN BASIN or subterranean channel, in Clark County, by C. L. Hennon, for irrigation & domestic use. That the pt. of diversion, approximate location and size of diverting channel or other conduit, the place and manner of use, and the names and location of all other works or streams which are crossed by or connected with the said works, are fully and correctly designated thereon.

George Von Tobel
STATE WATER-RIGHT SURVEYOR

Subscribed and sworn to before me this 4th day of March, 1947

My commission expires Jan. 4th. 1951.

L. O. Johnson
NOTARY PUBLIC IN AND FOR CLARK COUNTY, NEVADA

0 200 400 800 1200 1600

Scale: 1" = 400'

3578 (1951) Mar. 1, 1951 For 0.02 CFS

FILED
March 7, 1947
STATE ENGINEER'S OFFICE

MAP TO ACCOMPANY
APPLICATION
TO APPROPRIATE WATER
FOR IRRIGATION & DOMESTIC USE
BY
C. L. HENNON
FROM
LAS VEGAS ARTESIAN BASIN

11800