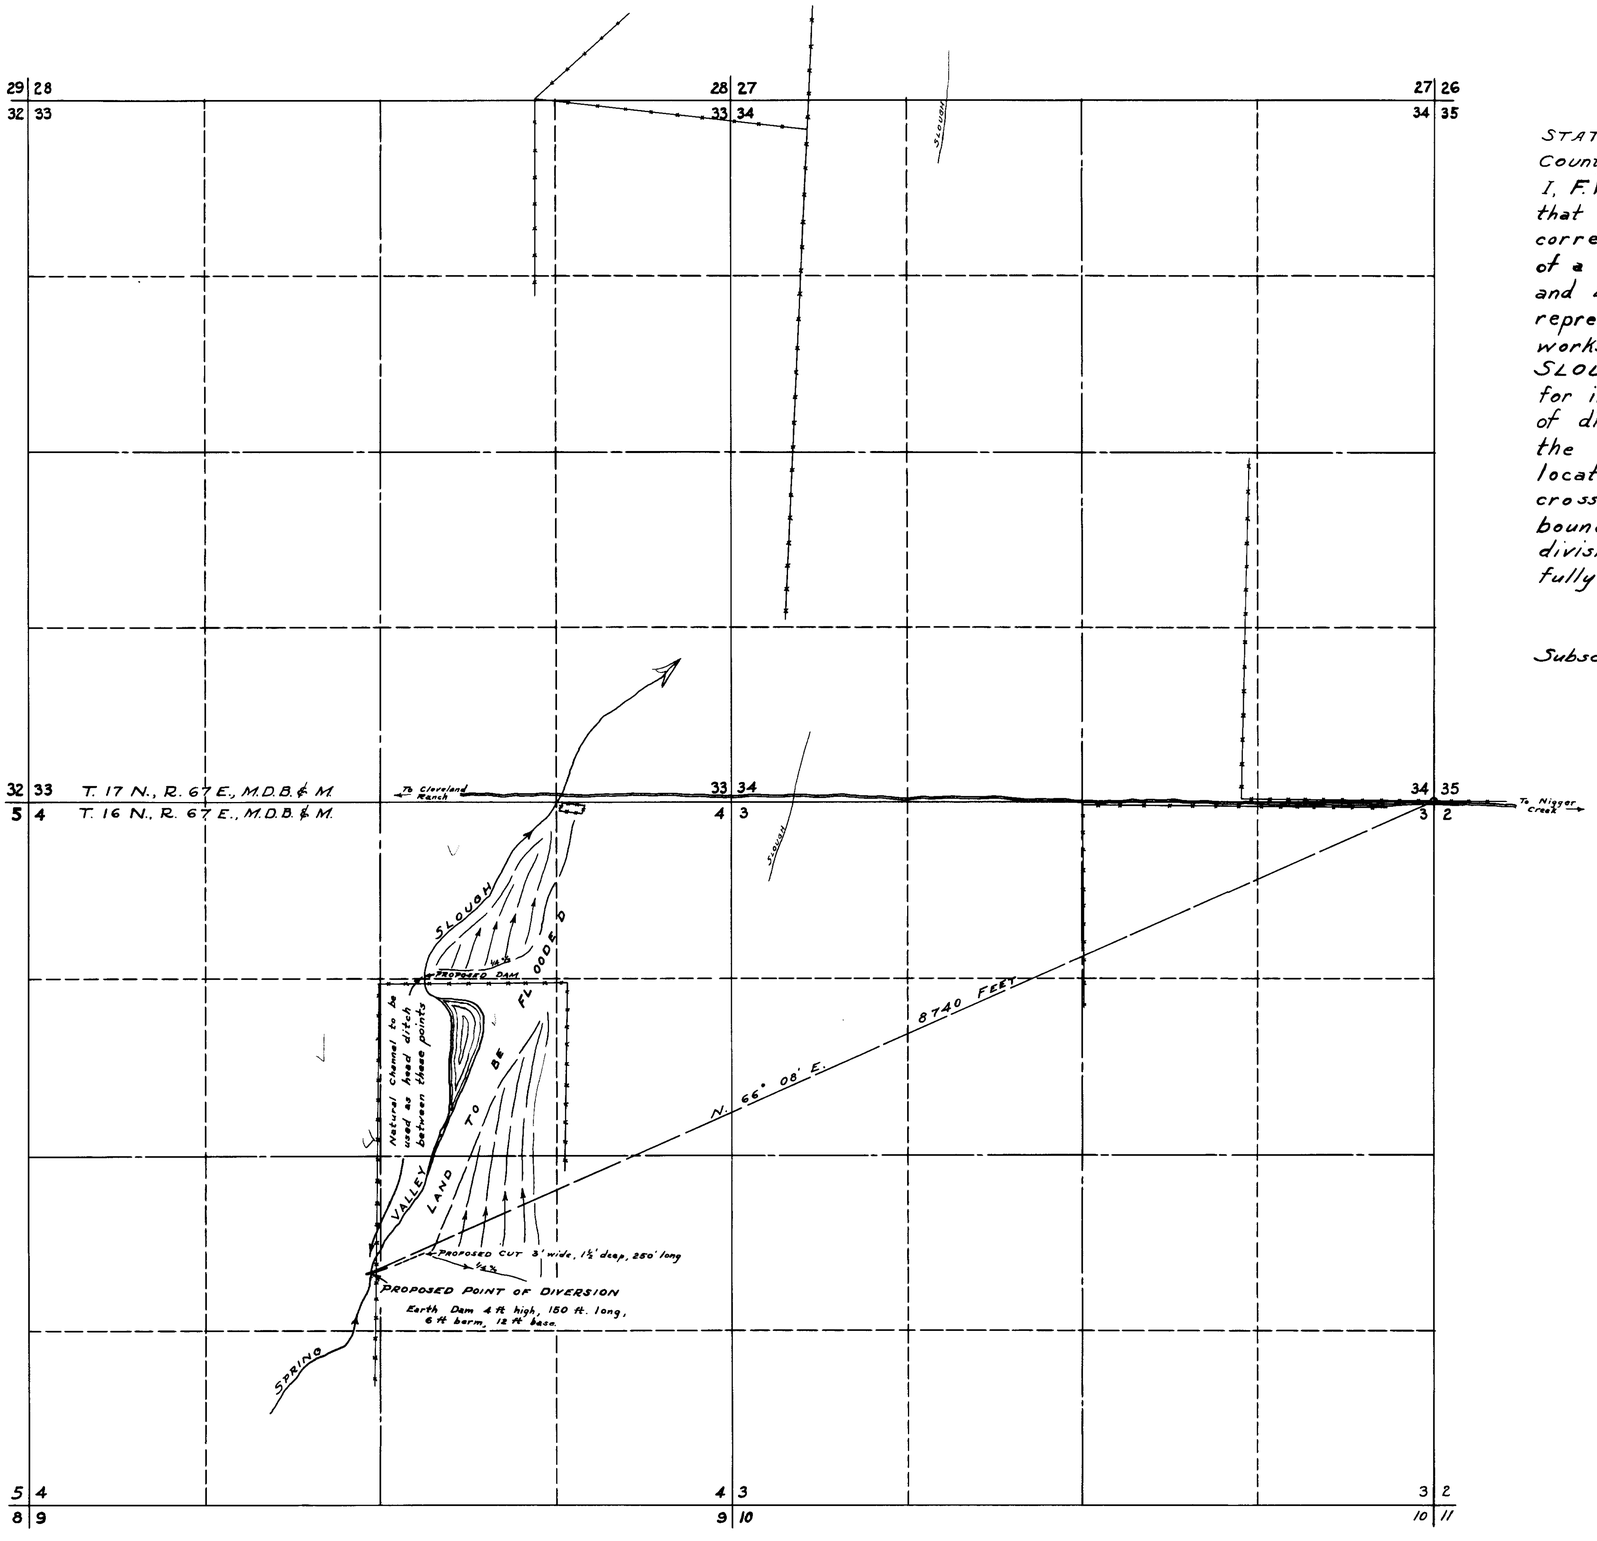

STATE OF NEVADA } ss.
County of White Pine }

I, F.W. Millard, being first duly sworn, depose and say that this map, consisting of one sheet, has been correctly drawn to the designated scale from field notes of a survey made under my direction between the 9th and 23rd days of May 1947; that it truly and correctly represents the proposed location and extent of the works used to divert water from the SPRING VALLEY SLOUGH in White Pine County by R. A. YELLAND for irrigation purposes. That the proposed point of diversion, the approximate location and size of the diverting channel, all reservoirs or basins, the location and names of all other works which will cross or connect with the proposed works, and the boundary of all lands, showing by 40-acre subdivisions the areas proposed to be irrigated, are fully and correctly designated thereon.

F.W. Millard
State Water Right Surveyor.

Subscribed and sworn to before me this 5 day of [illegible] 1947.

[illegible]
Notary Public in and for White Pine County, Nevada
My Commission expires 2-4-5[illegible]

0 500 1000 1500 2000
SCALE 1-IN. = 600 FT.

MAP TO ACCOMPANY APPLICATION TO APPROPRIATE WATER
FOR IRRIGATION
BY R. A. YELLAND
FROM SPRING VALLEY SLOUGH
SURVEYED MAY 9th & 23rd 1947 BY F.W. MILLARD & SON ELY, NEVADA.

app. cit for Co. July 24, 1946

Cancelled

11804