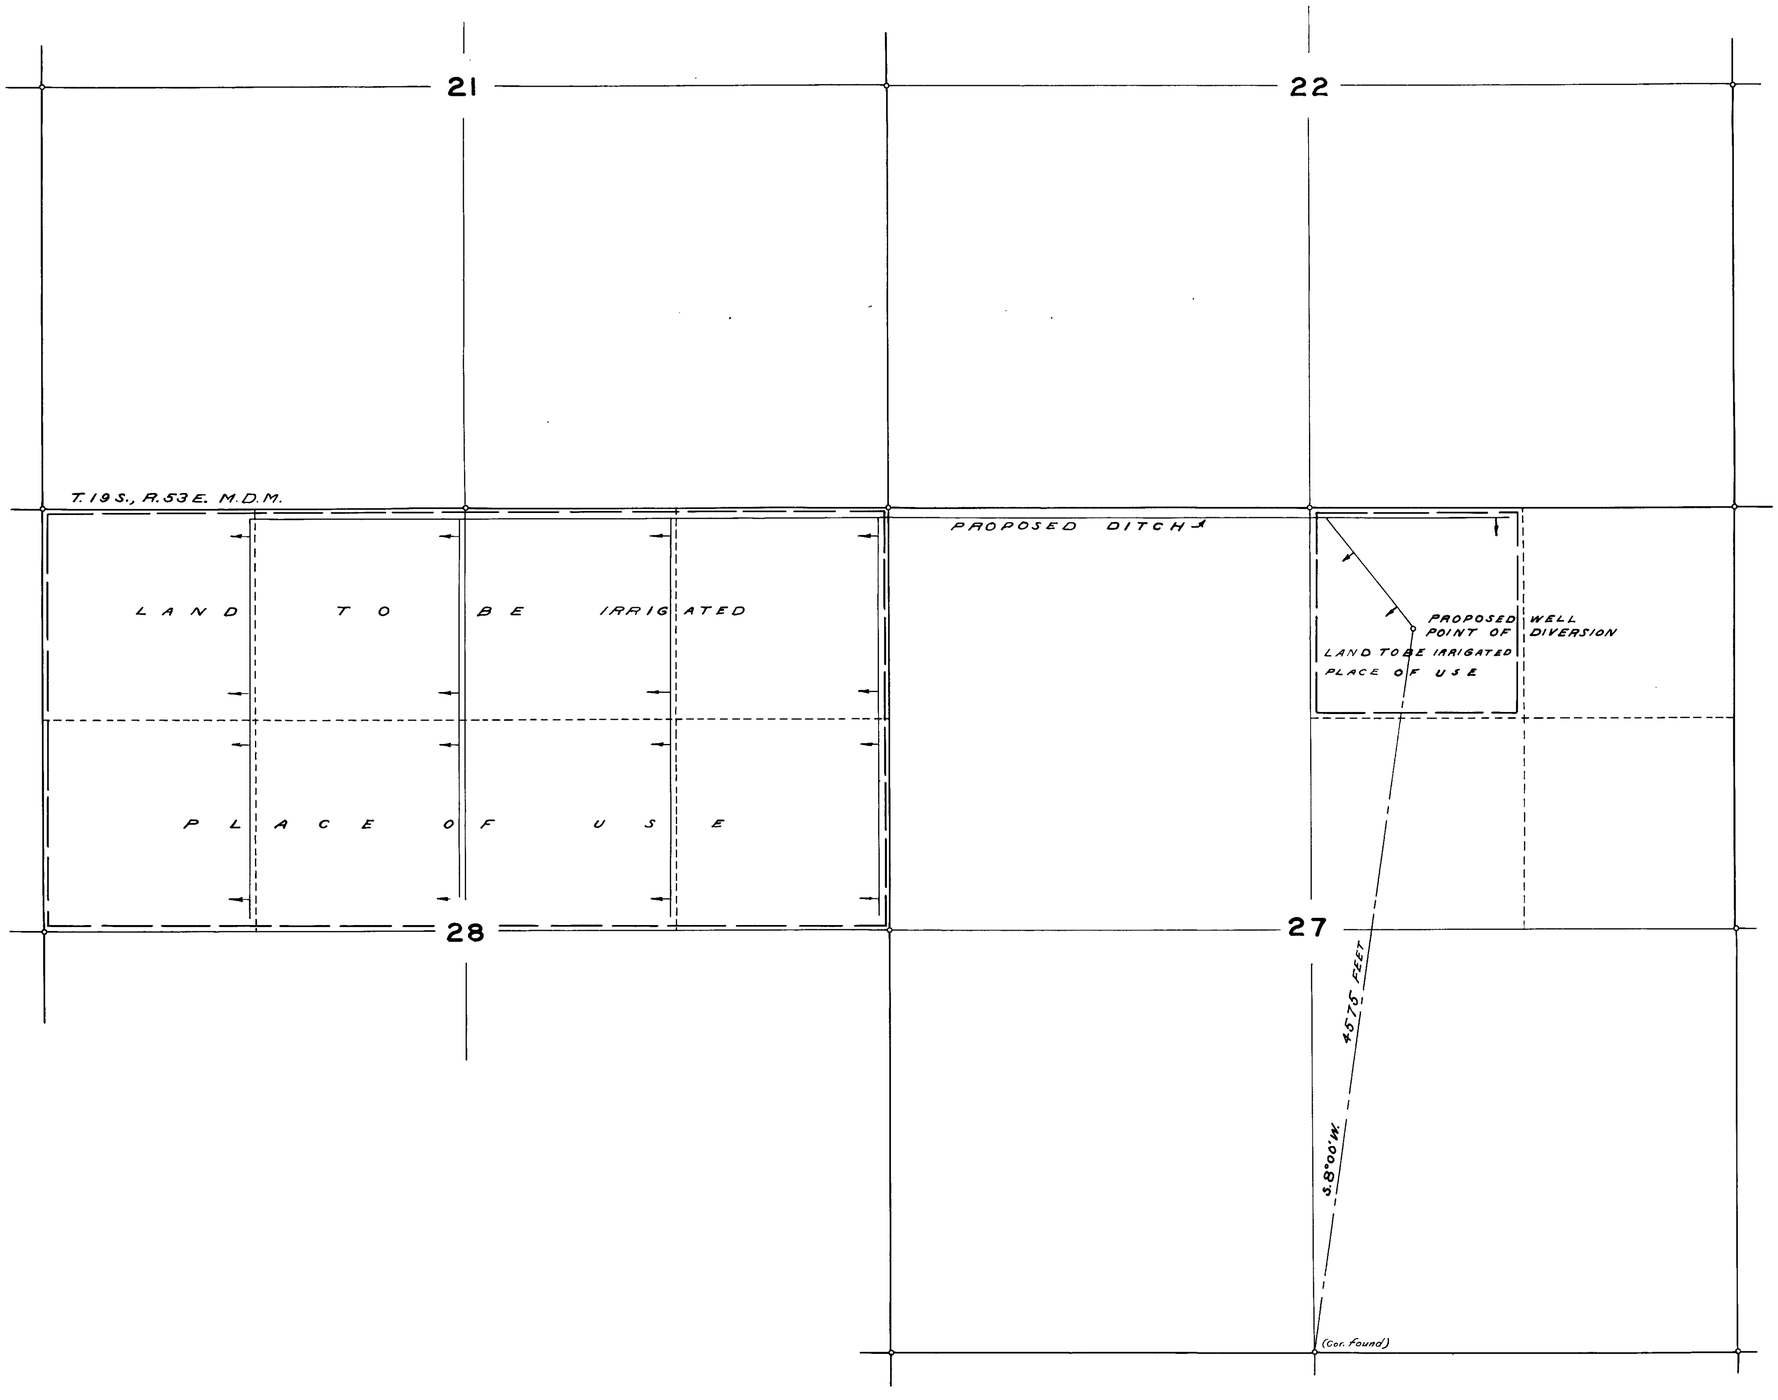

STATE OF NEVADA }
COUNTY OF ESMERALDA } ss

I, Ed. S. Giles, being first duly sworn, depose and say that this map, consisting of one sheet, has been correctly drawn to the designated scale from field notes of a survey made by me on the 22nd day of March, 1947; that it truly and correctly represents the proposed location and extent of the works to be used to divert water from an Underground Flow in Nye County, by Ray Van Horn, for irrigation purposes. That the proposed point of diversion, the approximate location and size of the diverting pipe line or ditch, the location and names of all other works which will be crossed by or connected with the proposed works, and the boundry of all lands, showing by 40 acre subdivisions the areas proposed to be irrigated, are fully and correctly designated thereon.

Ed. S. Giles

STATE WATER RIGHT SURVEYOR

Subscribed and sworn to before me
this 21st day of April, 1947.

Amy Robertson
CLERK OF DISTRICT COURT

SCALE: 1 IN. = 500 FT.

0 FT. 100 200 300 400 500 1000 1500 2000

FILED
October 11, 1947
STATE ENGINEER'S OFFICE

MAP TO ACCOMPANY
APPLICATION TO APPROPRIATE WATER
FOR
IRRIGATION
BY
RAY VAN HORN
FROM
UNDERGROUND FLOW

11823