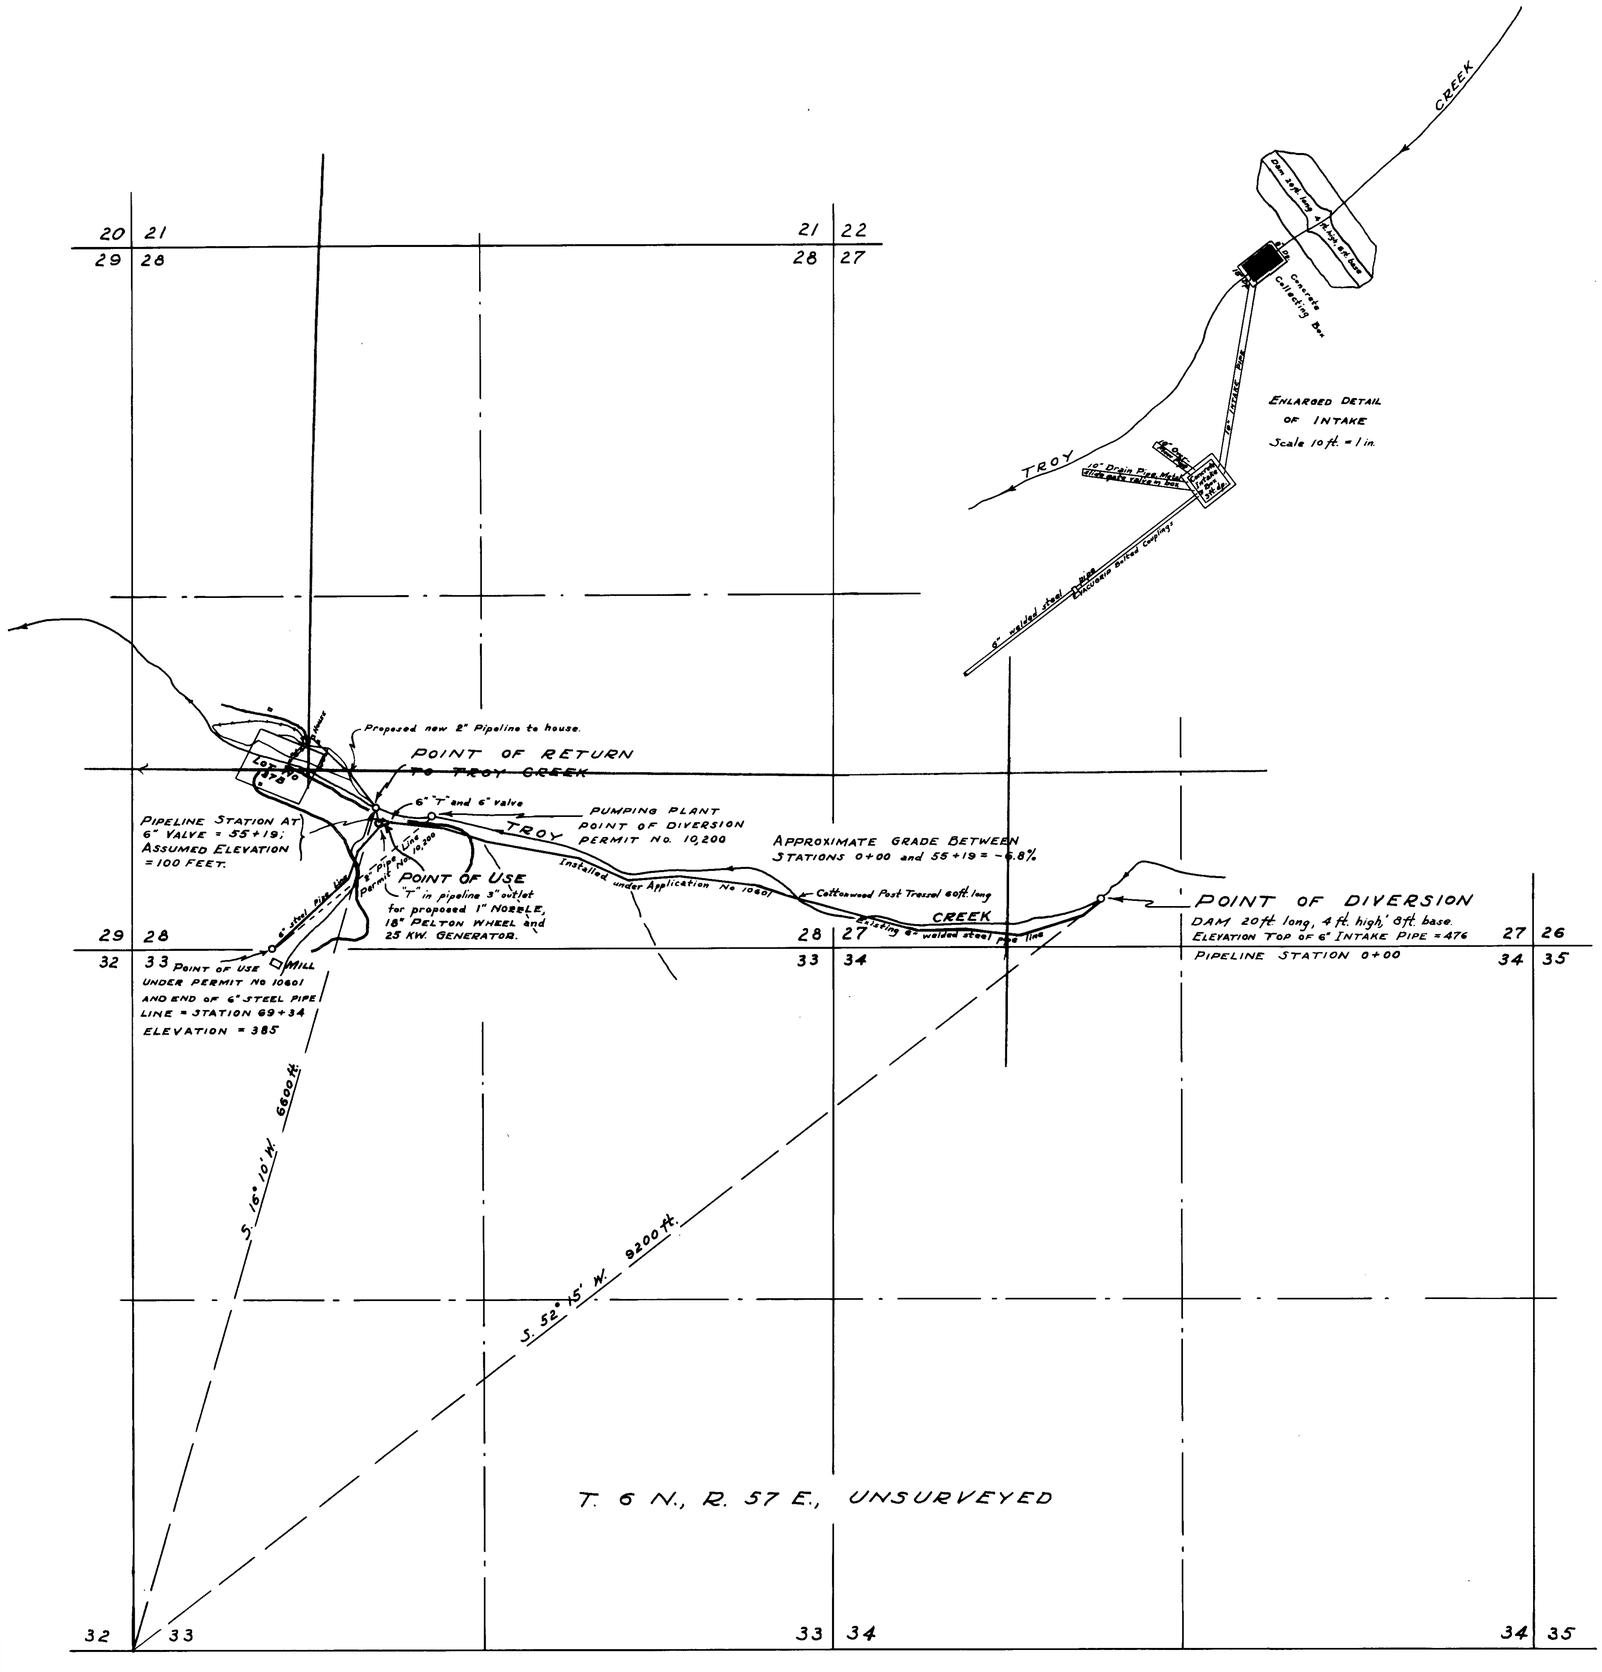


STATE OF NEVADA }
County of White Pine } SS.

I, F. W. Millard, being first duly sworn, depose and say that this map consisting of one sheet, has been correctly drawn to the designated scale from field notes of a survey made by me between the 10th and 12th days of March, 1947; that it truly and correctly represents the location and extent of the proposed works used to divert water from TROY CREEK in Nye County, by the OLD ENGLISH GOLD CORPORATION for power purposes. That the proposed point of diversion and return, the location of the power house, the approximate size and capacity of the diverting conduit, and the location and names of all other works or streams which are crossed by or connected with said works, are fully and correctly designated hereon.

F. W. Millard
State Water Right Surveyor.

Subscribed and sworn to before me this [illegible] day of April, 1947.

Notary Public in and for White Pine County, Nevada.
My Commission Expires

Scale 1 in. = 600 ft.

3445 Apr. 3, 1950 for 0.85c.f.s. for Power & Dam.

MAP TO ACCOMPANY APPLICATION TO APPROPRIATE WATER FOR

**POWER**

BY THE OLD ENGLISH GOLD CORPORATION FROM TROY CREEK

5 April 1947

Surveyed by F. W. Millard & Son, Ely, Nevada.

Map Scale 600 ft. = 1 in.

FILED
April 14, 1947
STATE ENGINEER'S OFFICE

11829