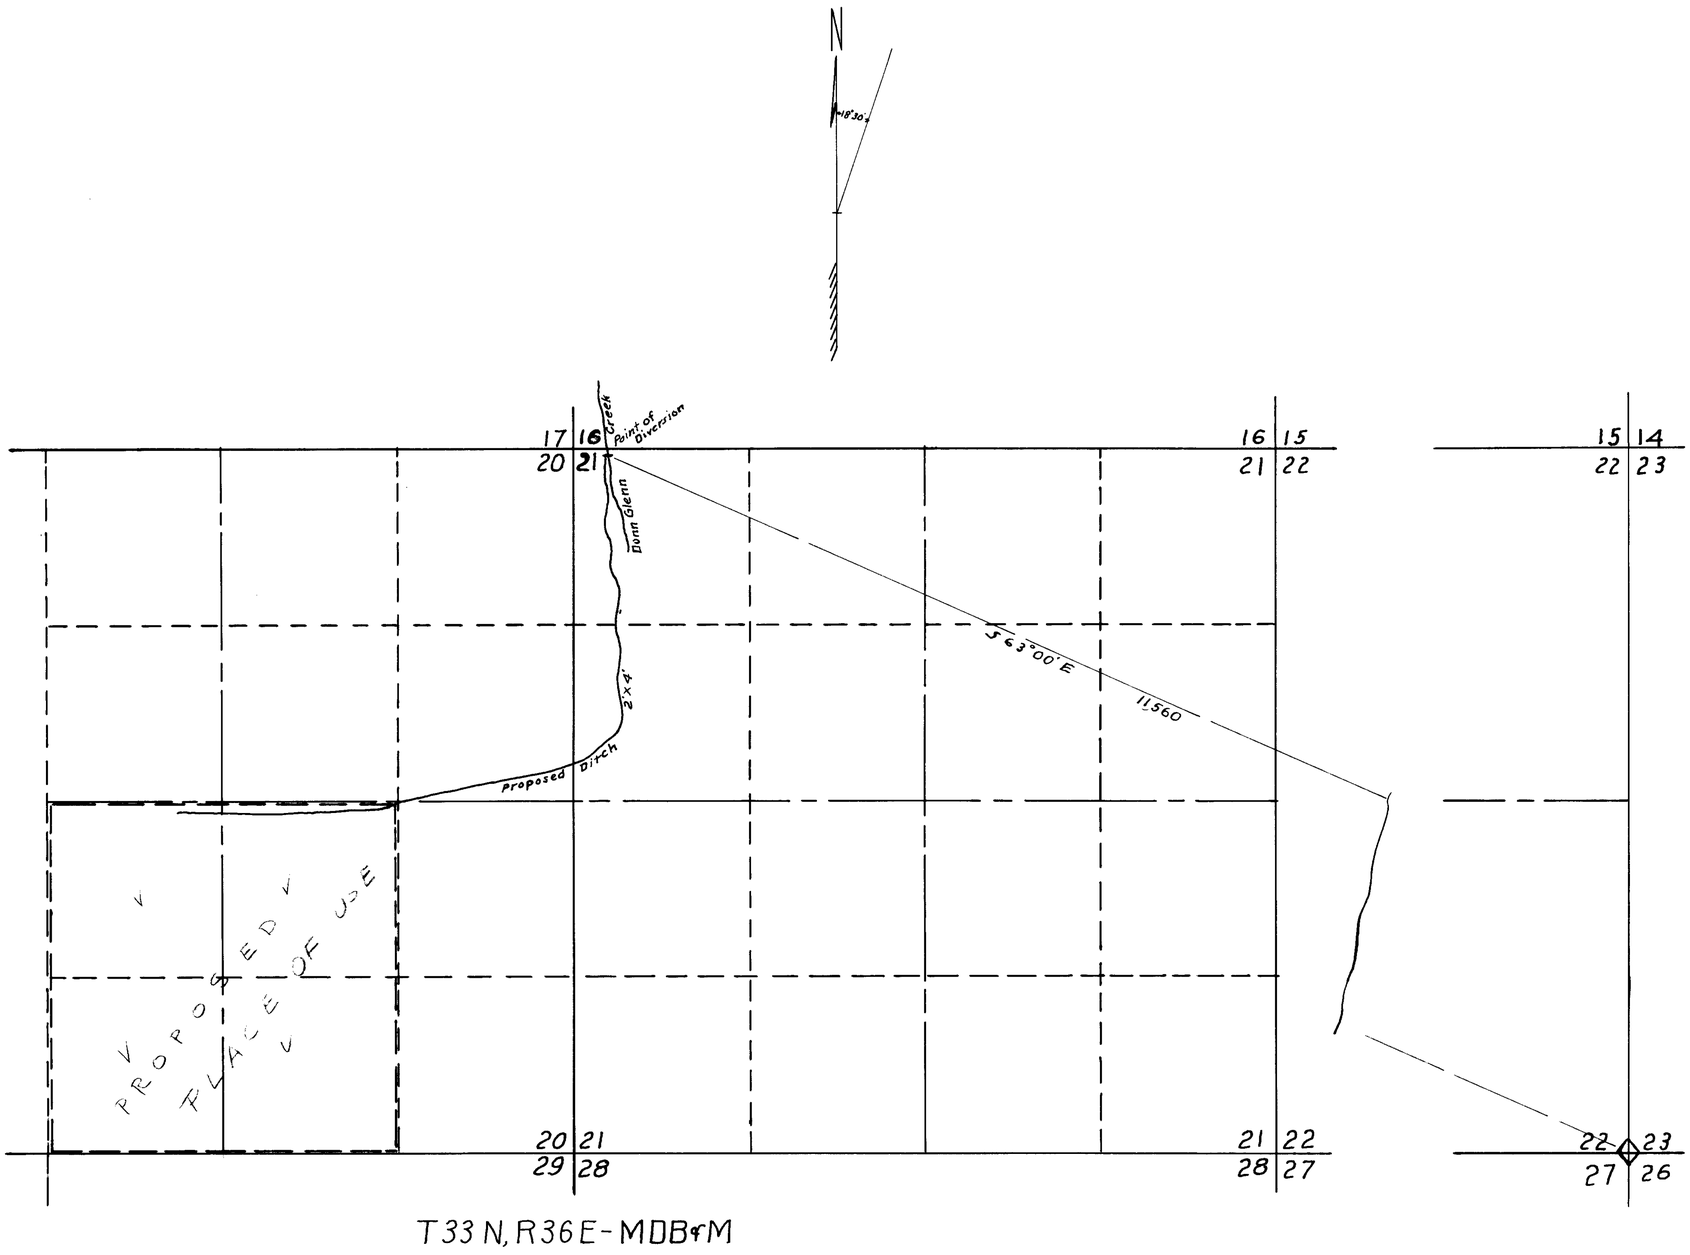

STATE OF NEVADA
County of Humboldt } SS

I, W.A. Wentz, being first duly sworn, depose and say, that this map, consisting of 1 sheet, has been correctly drawn to the designated scale from field notes of a survey made by me on the 7th day of May, 1947; that it truly and correctly represents the proposed location and extent of the works used to divert water from Dunn Glenn Creek, in Pershing County, by W.E. Norris, for irrigation and domestic purposes. That the proposed point of diversion, the approximate size and location of the diverting channel, all reservoirs or basins, the location and names of all other works which will cross or connect with the the proposed works, and the boundary of all lands, showing by 40-acre subdivisions the areas proposed to be irrigated, are fully and correctly designated thereon.

W.A. Wentz
State Water Right Surveyor

Subscribed and sworn to before me this 3rd day of November, 1947

J.W. Davey
County Clerk

Scale 1 in. = 600

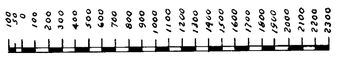

MAP

To Accompany Application to Appropriate Water for Irrigation and Domestic Use by W.E. Norris from Dunn Glenn Creek

November 8, 1947
STATE ENGINEER'S OFFICE

11832