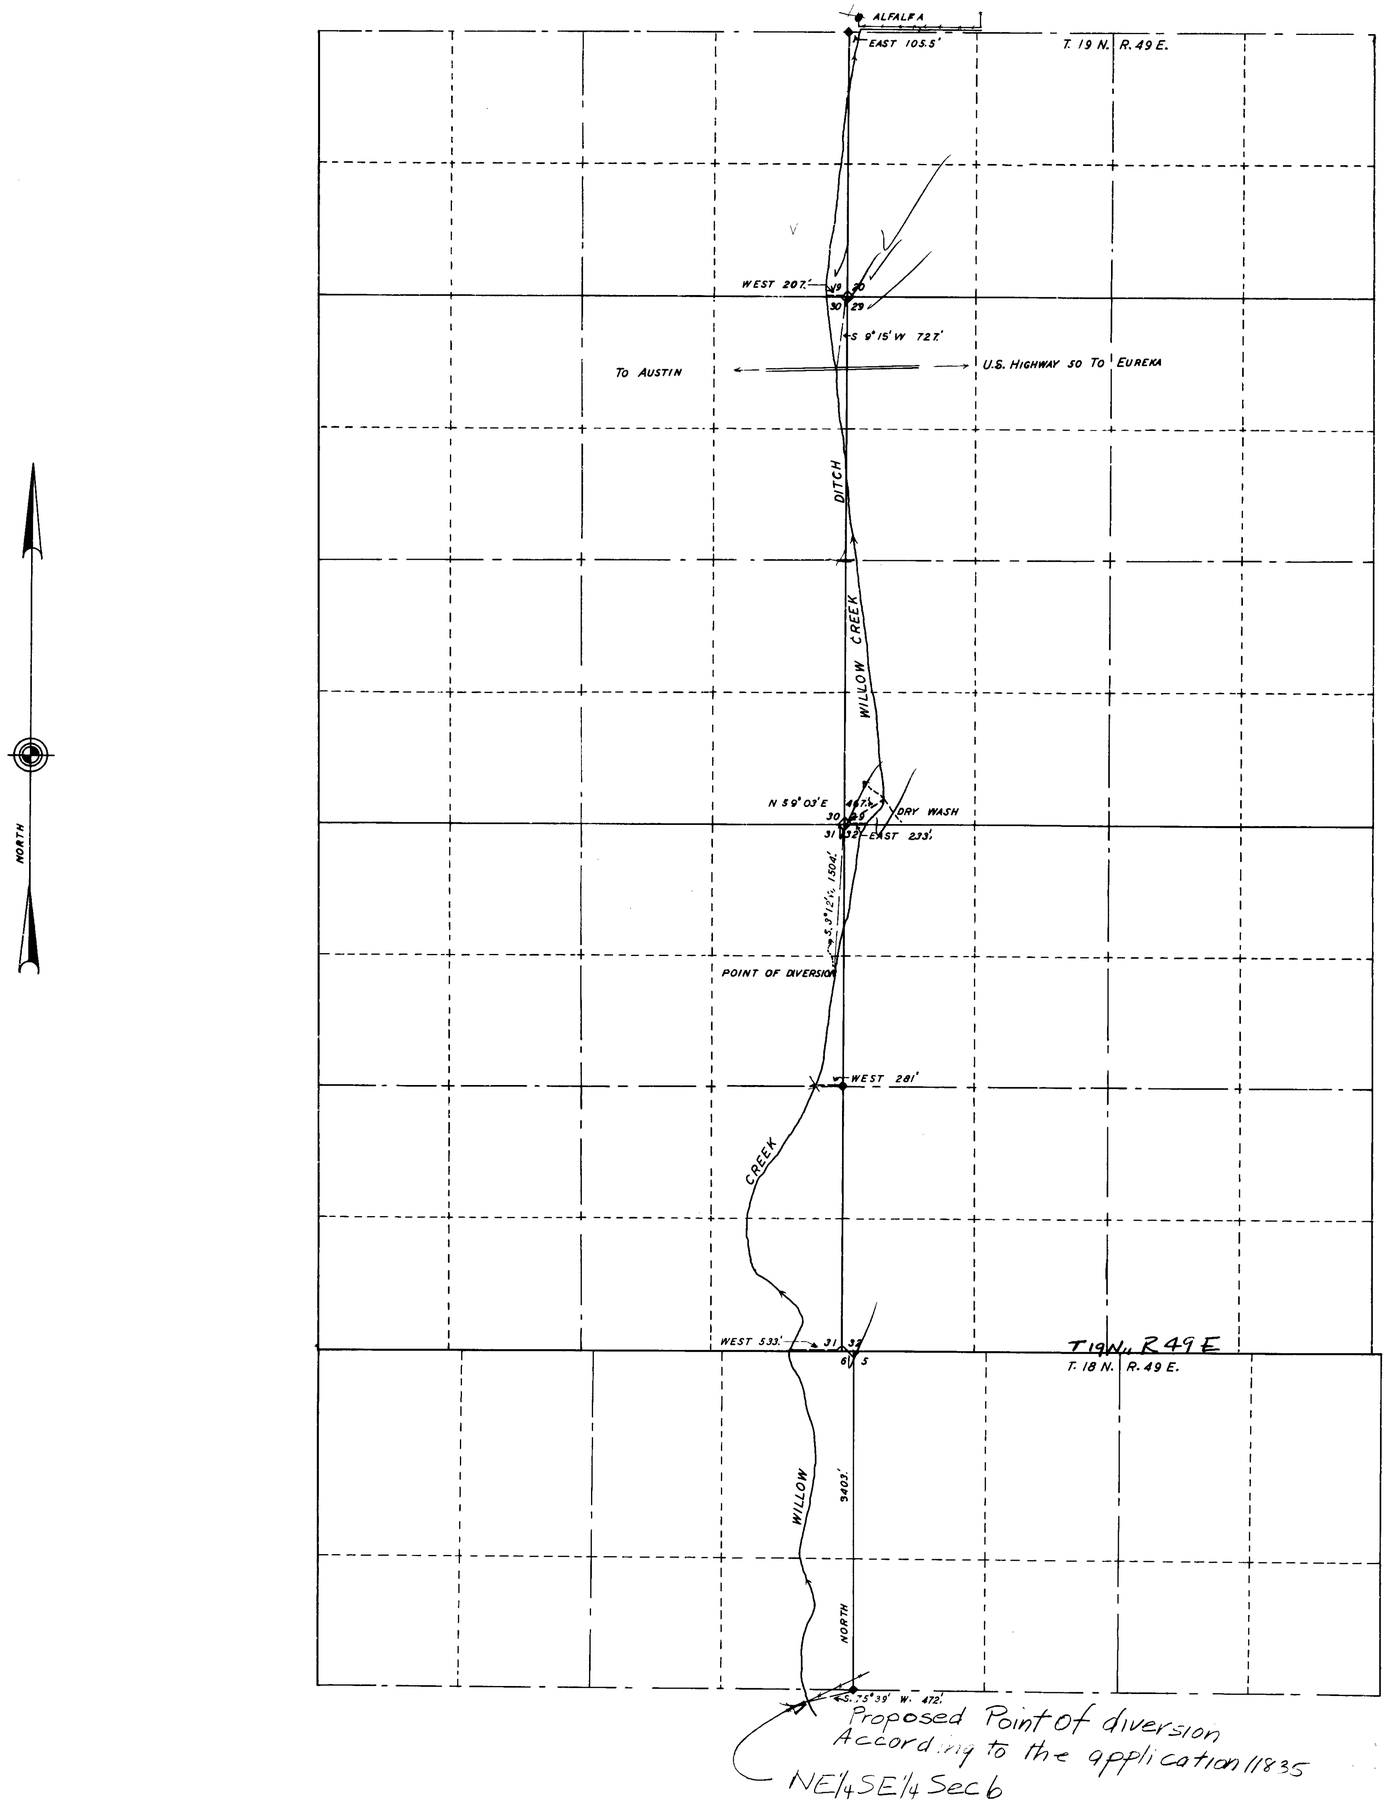

STATE OF NEVADA, }
COUNTY OF EUREKA } SS

I, FLOYD SADLER, BEING FIRST DULY SWORN, DEPOSE AND SAY THAT THIS MAP, CONSISTING OF ONE SHEET, HAS BEEN CORRECTLY DRAWN TO THE DESIGNATED SCALE FROM FIELD NOTES OF A SURVEY MADE BY ME ON THE 18TH DAY OF MAY, 1947 THAT IT TRULY AND CORRECTLY REPRESENTS THE LOCATION AND EXTENT OF THE PROPOSED WORKS USED TO DIVERT WATER FROM WILLOW CREEK, IN EUREKA COUNTY, BY ALMA WOODS FOR STOCKWATERING PURPOSES. THAT THE PROPOSED POINT OF DIVERSION, THE APPROXIMATE LOCATION AND SIZE OF THE DIVERTING CHANNEL, THE PLACE AND MANNER OF USE, AND THE LOCATION AND NAMES OF ALL OTHER WORKS OR STREAMS WHICH ARE CROSSED BY, OR CONNECTED WITH THE SAID WORKS, ARE FULLY AND CORRECTLY DESIGNATED THEREON.

Floyd Sadler
STATE WATER RIGHT SURVEYOR

SUBSCRIBED AND SWORN TO BEFORE ME THIS 8 DAY OF JUNE, 1947.

Ed Delany

11835

NOTE: THE AVERAGE DIMENSIONS OF THE WILLOW CREEK DITCH ARE 18 INCHS DEEP BY 2 WIDE. CATTLE WATER ALONG THE ENTIRE COURSE OF THE CREEK AND DITCH.

SCALE: 1 INCH = 800 FEET
0 200 800 1600 3200

FILED
June 5, 1947
STATE ENGINEER'S OFFICE

Certificate No. 3093 Issued Jan. 23, 1948

MAP
TO ACCOMPANY APPLICATION TO APPROPRIATE WATER FOR STOCKWATERING BY ALMA WOODS FROM WILLOW CREEK

11835