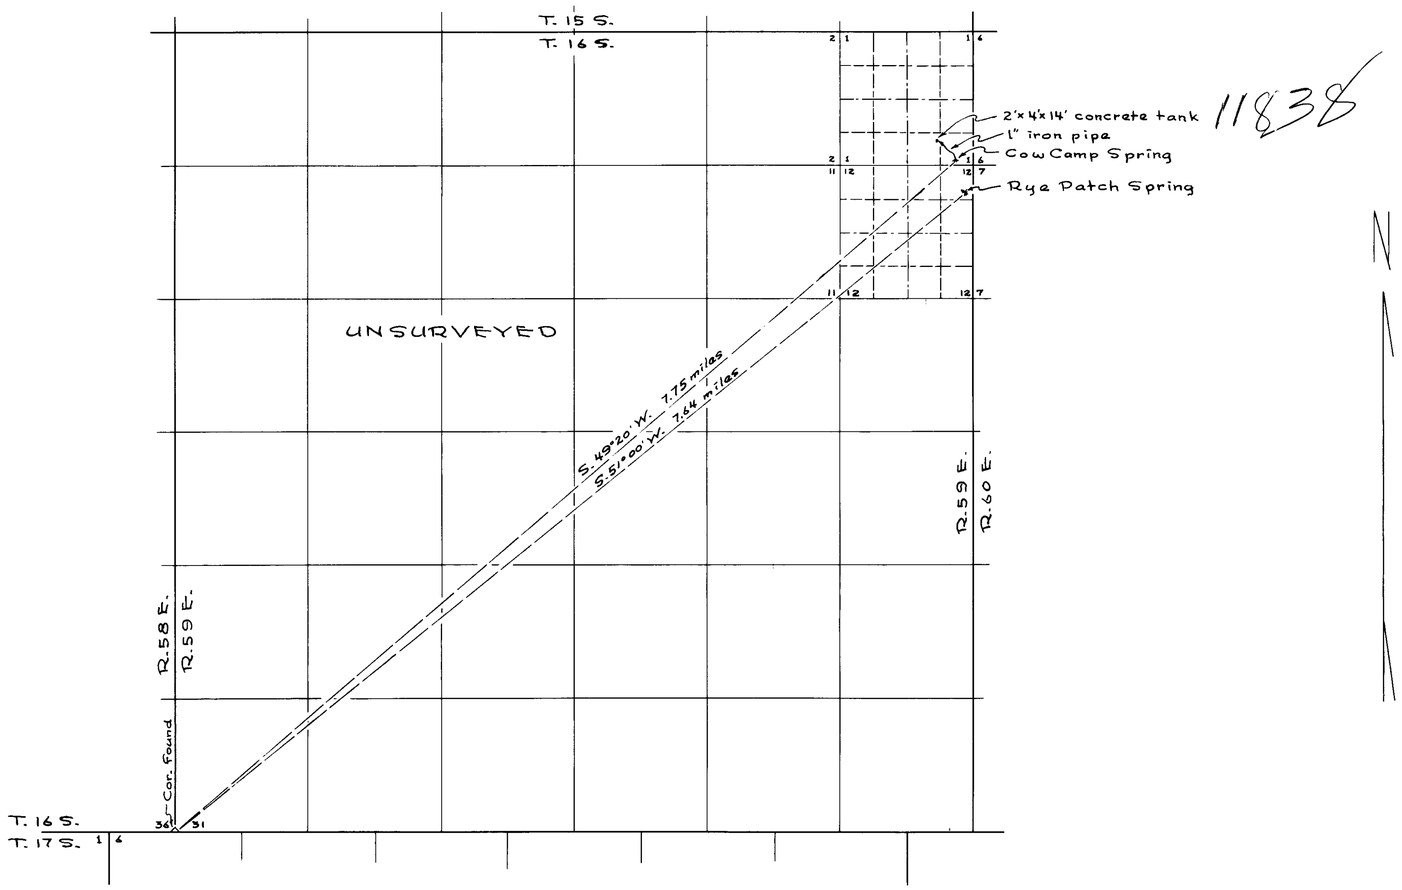

State of Nevada }
County of Clark } SS:

I, Harlan Brown, being first duly sworn, depose and say that this map, consisting of one sheet, has been correctly drawn to the designated scale from field notes of a survey made by me on the 11th day of April, 1947; that it truly and correctly represents the proposed location and extent of the works used to divert water from Cow Camp and Rye Patch Springs in T.16S., R.60E., Clark County by Varnon Young for stockwatering purposes; that the proposed points of diversion, the approximate location and size of the diverting channel, all reservoirs or basins, the location and names of all other works which will cross or connect with the proposed works are fully and correctly designated thereon.

Harlan Brown
STATE WATER RIGHT SURVEYOR

Subscribed and sworn to before me this 23rd day of April, 1947

NOTARY PUBLIC IN AND FOR CLARK COUNTY, NEVADA.

My commission expires
Feb. 26th 1951

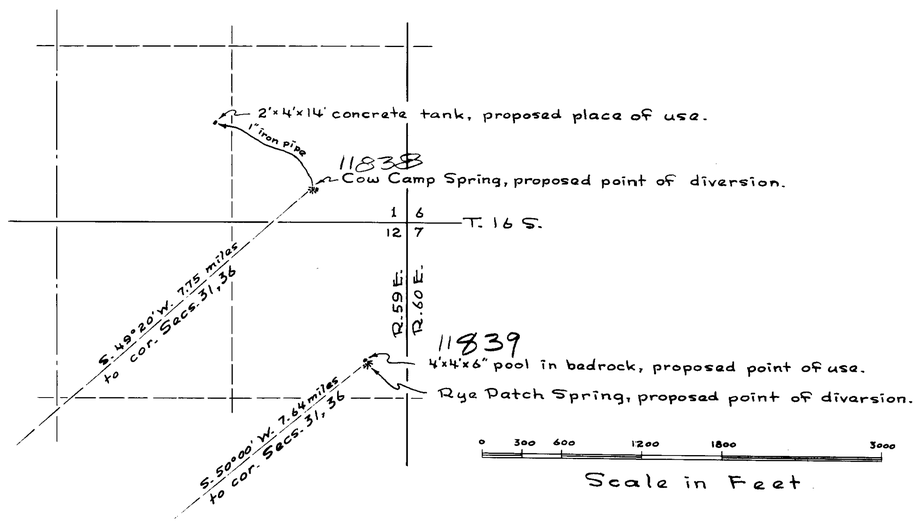

FILED
May 29, 1947
STATE ENGINEER'S OFFICE

0 0.3 0.6 1.2 1.8 3.0
Scale in Miles

Certificate No. Issued

3416 Issued Feb. 26, 1950 for 0.000625 cfs for Stock.

MAP TO ACCOMPANY
APPLICATION TO APPROPRIATE WATER
FOR
STOCKWATERING PURPOSES
BY
VERNON YOUNG
from COW CAMP &
RYE PATCH SPRINGS
CLARK COUNTY NEVADA

Application № 11838 & 11839

RC7594

R 07594 11838–11839