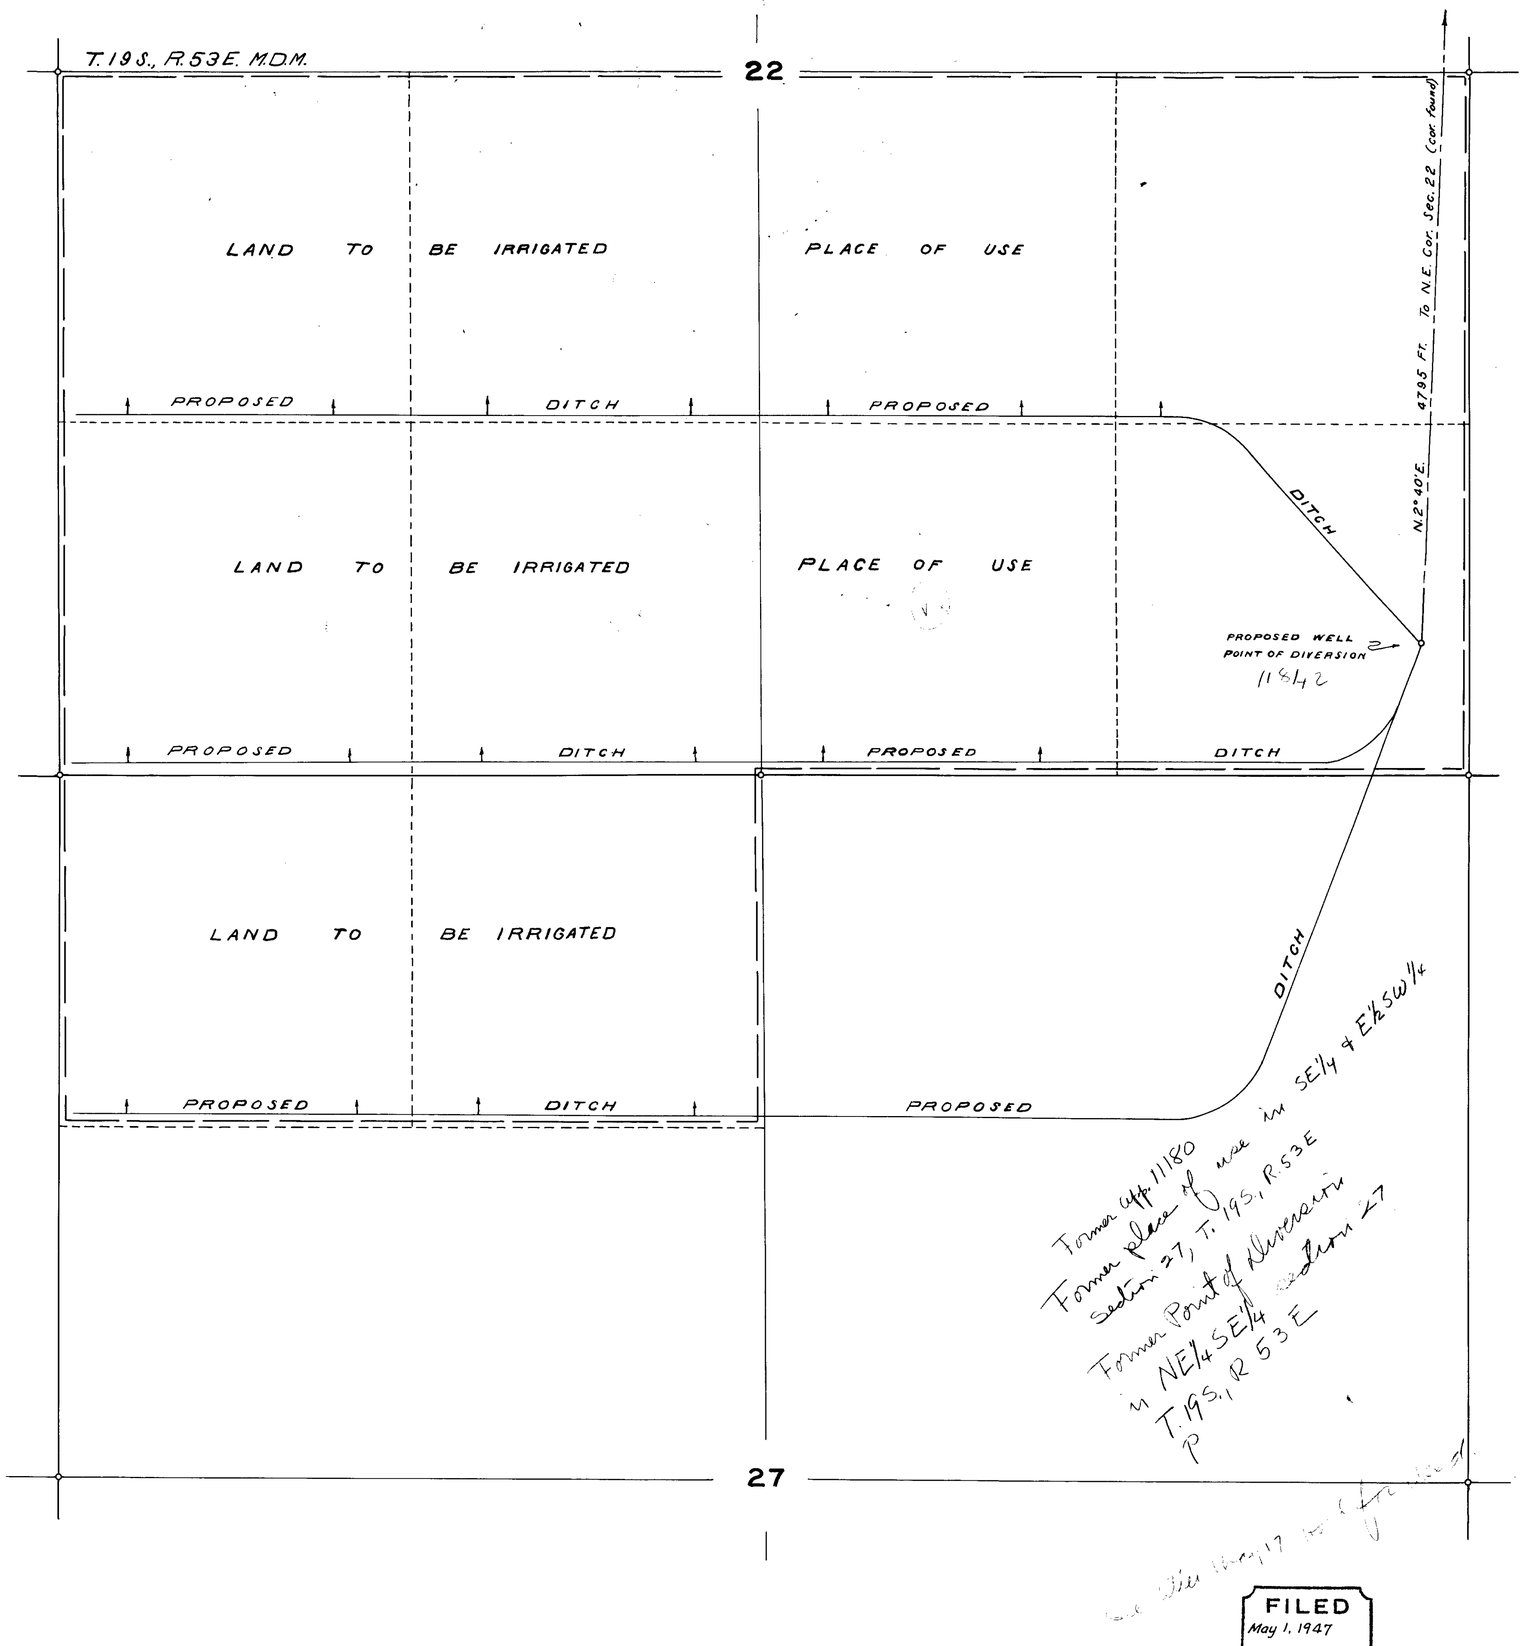

FILED
May 1, 1947
STATE ENGINEER'S OFFICE

STATE OF NEVADA }
COUNTY OF ESMERALDA } ss.

I, Ed. S. Giles, being first duly sworn, depose and say that this map, consisting of one sheet, has been correctly drawn to the designated scale from field notes of a survey made by me on the 19th day of March, 1947; that it truly and correctly represents the proposed location and extent of the works used to divert water from an Underground Flow in Nye County, by Norman and Lester Shurtliff, for irrigation purposes. That the proposed point of diversion, the approximate location and size of the diverting pipeline or ditch, the location and names of all other works which will be crossed by or connected with the proposed works, and the boundary of all lands, showing by 40 acre subdivisions the area proposed to be irrigated, are fully and correctly designated thereon.

Ed. S. Giles

STATE WATER RIGHT SURVEYOR

Subscribed and sworn to before me this 26th day of March, 1947.

Amy Robertson
Clerk of District Court

SCALE: 1 IN. = 300 FT.

0 FT. 100 200 300 600 900 1200

MAP TO ACCOMPANY APPLICATION FOR CHANGE OF POINT OF DIVERSION AND PLACE OF USE UNDER APPLICATION #11180 TO APPROPRIATE WATER FOR IRRIGATION

BY

NORMAN AND LESTER SHURTLIFF

FROM

UNDERGROUND FLOW

11842