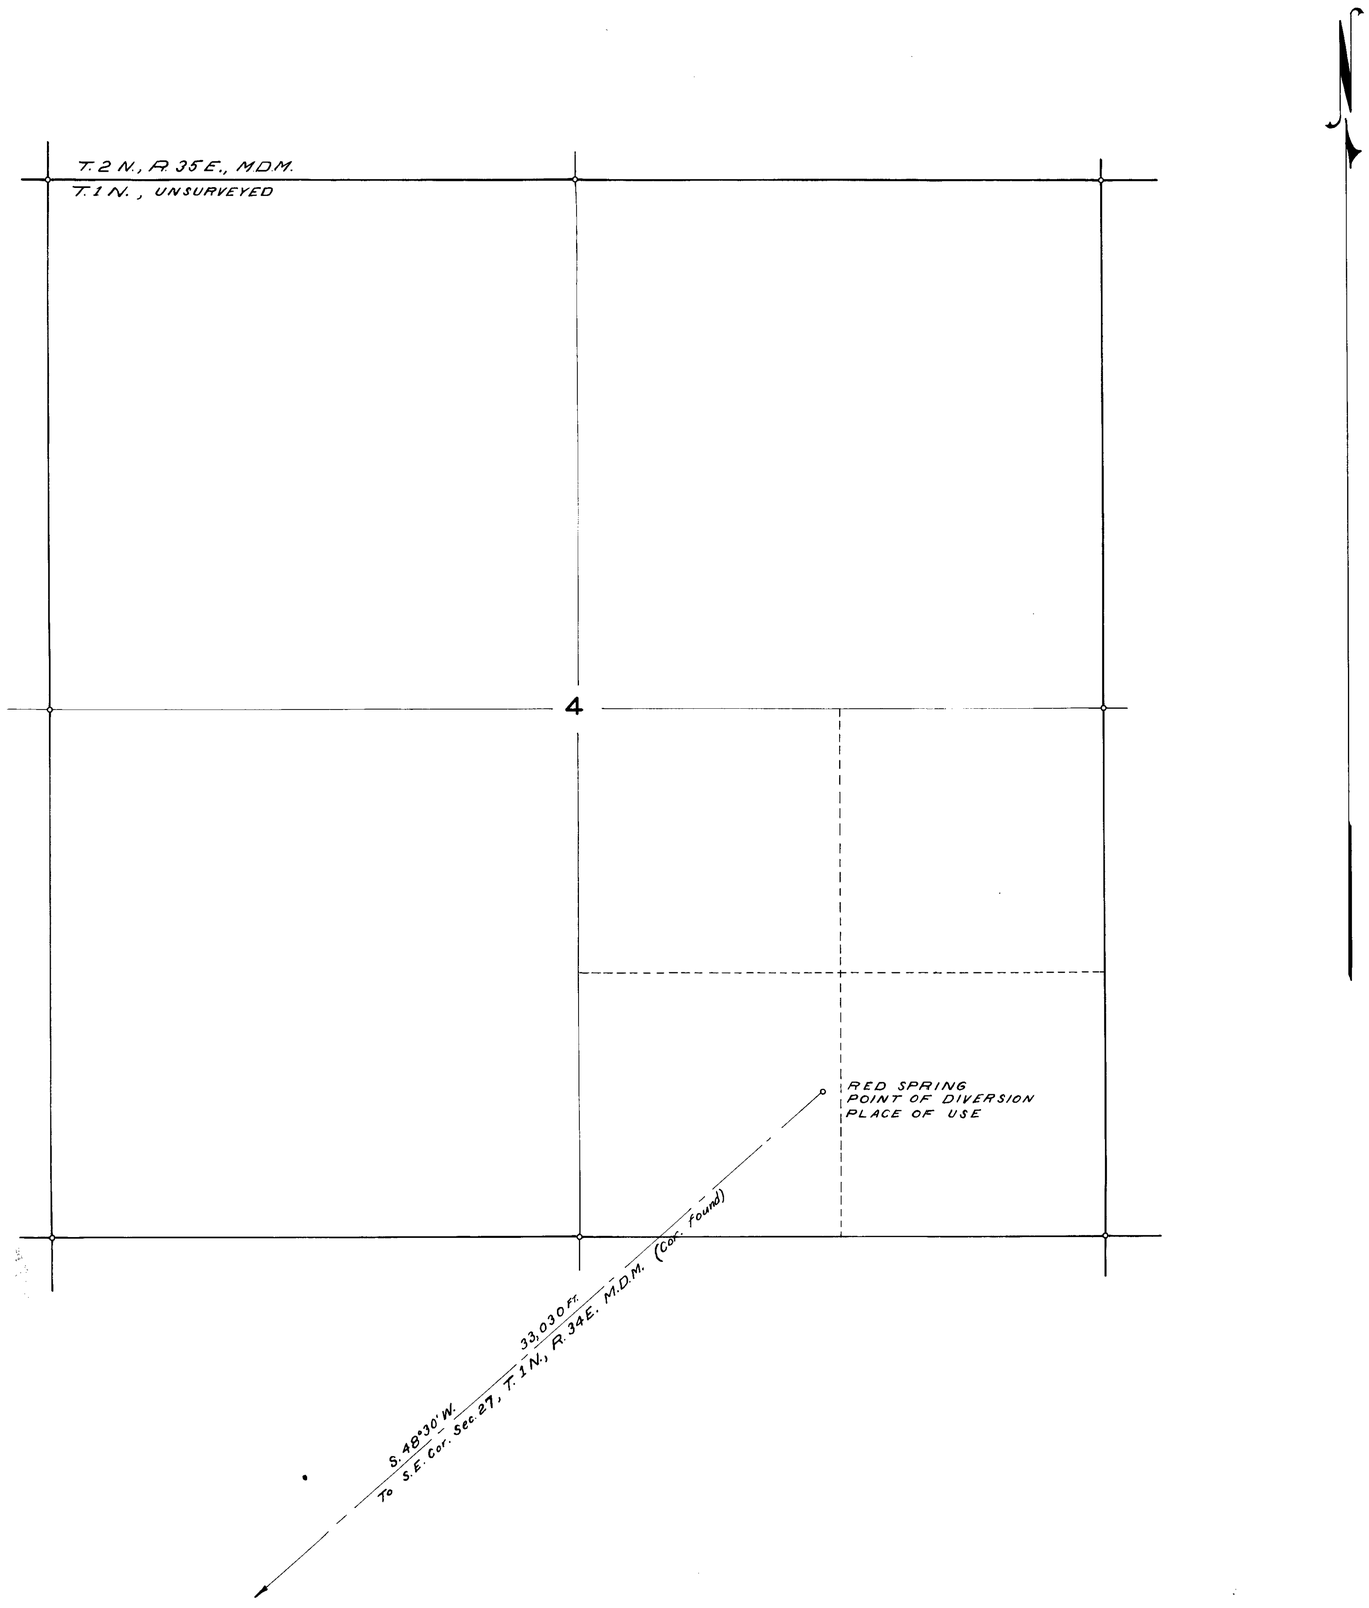

STATE OF NEVADA
COUNTY OF ESMERALDA ..... } s.s.

I, Ed. S. Giles, being first duly sworn, depose and say that this map, consisting of one sheet, has been correctly drawn to the designated scale from field notes of a survey made by me on the 30th day of April, 1947; that it truly and correctly represents the location and extent of the proposed works to be used to divert water from Red Spring in Esmeralda County, by Elmer Johnson for stockwatering purposes. That the proposed point of diversion, the approximate location and size of the diverting channel or other conduit, the place and manner of use, and the location and names of all other works or stream which are crossed by, or connected with the said works, are fully and correctly designated thereon.

Ed. S. Giles
STATE WATER RIGHT SURVEYOR

Subscribed and sworn to before me
this 10th day of May, 1947.

[illegible]
CLERK OF DISTRICT COURT

Scale: 1 in. = 400 ft.

0 FT 100 200 300 400 800 1200 1600

Certificate No. 3624 Issued May 29, 1951 for 0.007 c.f.s.

FILED
May 31, 1947
[redacted]

MAP TO ACCOMPANY
APPLICATION TO APPROPRIATE WATER
FOR
STOCKWATERING
BY
A. J. BLACKLEY
FROM
RED SPRING

11846