T 21 S., R. 62 E., M.D.B.&M.

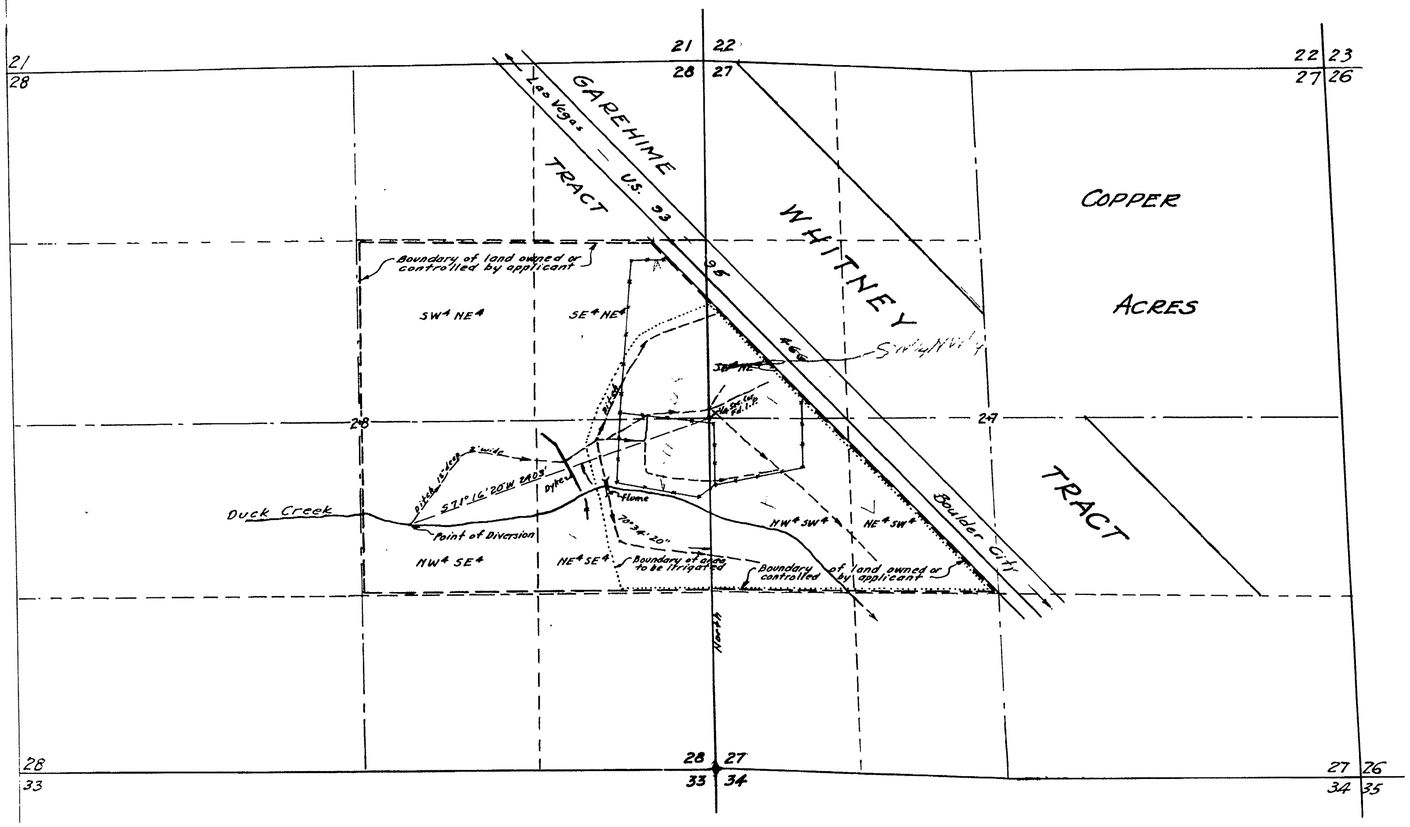

STATE OF NEVADA } ss.
County of Clark.

I, C. D. Baker being first duly sworn, deposed and say that this map consisting of one sheet, has been correctly drawn to the designated scale from field notes of a survey made under my direction the 28th day of April and the 5th day of May 1947; that it truly represents the proposed location and extent of the works used to divert water from Duck Creek in Clark County, by Ira Carter for irrigation and domestic use. That the proposed point of diversion, the approximate location and size of diverting channel or other conduit, the place and manner of use, and the names and location of all other works or streams which are crossed by or connected with the said works, are fully and correctly designated thereon.

C. D. Baker
STATE WATER RIGHT SURVEYOR.

Subscribed and sworn to before me this 14 day of May 1947.

My commission expires, [illegible]

[illegible]
NOTARY PUBLIC IN AND FOR
CLARK COUNTY, NEVADA.

0 300 600 1200 1800 2400
Scale 1" = 600'

MAP TO ACCOMPANY
APPLICATION
TO APPROPRIATE WATER
FOR IRRIGATION & DOMESTIC USE
BY
IRA CARTER
FROM
DUCK CREEK

FILED
May 19, 1947
STATE ENGINEER'S OFFICE

11849